CALC. BY LME DATE 4/90	LAK 306 – 7.12	OHIO
CHKD. BY DJW DATE 4/90		FHWA REGION 5

101 / 452

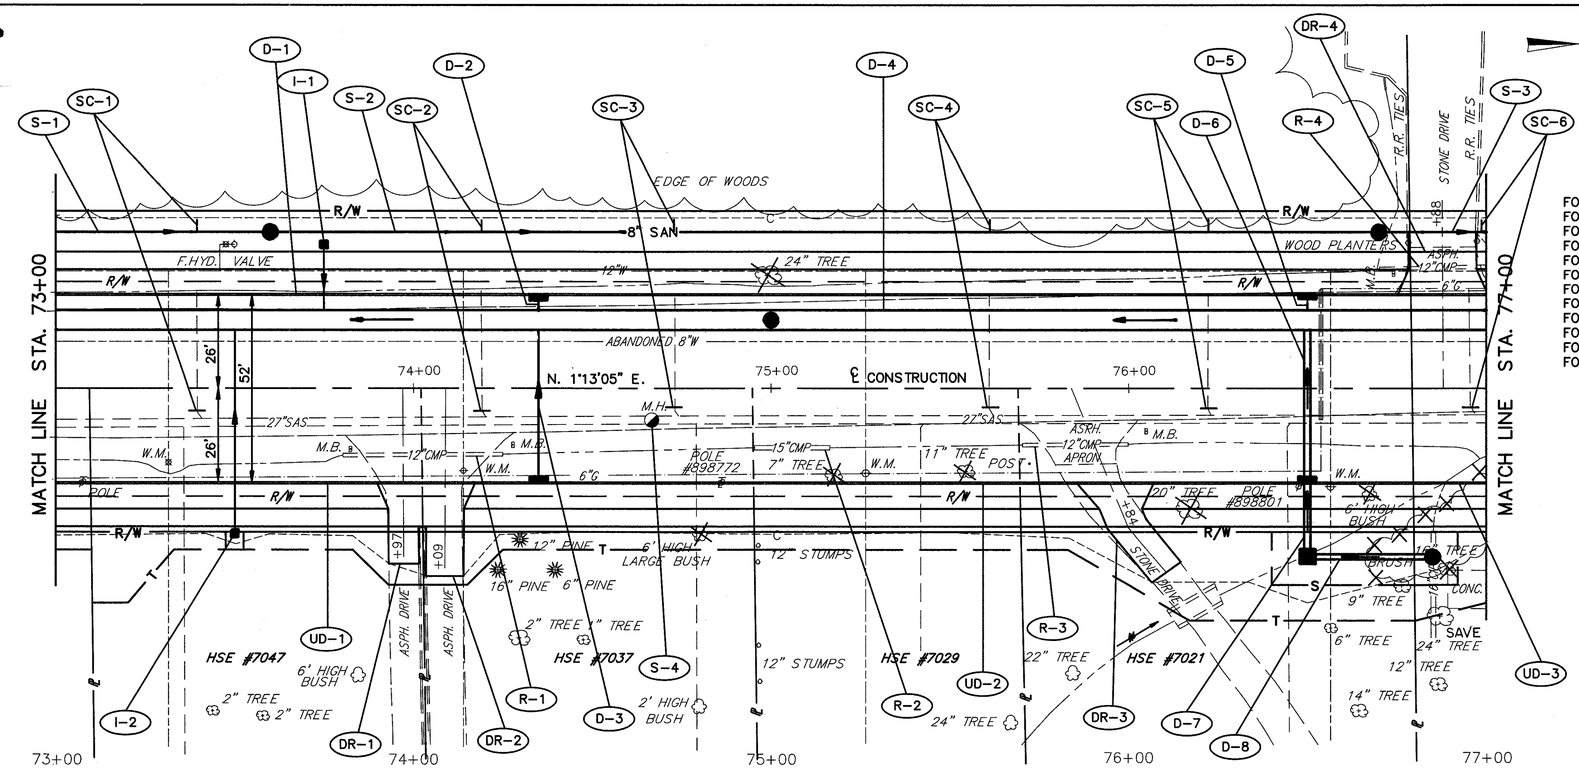

FOR TYPICAL SECTIONS SEE SHEET 6
FOR CROSS SECTIONS SEE SHEET 175-177
FOR SIGNING PLAN SEE SHEET 363-365
FOR PAVEMENT MARKING DETAILS SEE SHEET 352-353
FOR UNDERDRAIN QUANTITIES SEE SHEET 52-55
FOR CATCH BASIN DETAILS SEE SHEET 323
FOR DRIVEWAY DETAILS SEE SHEET 333-334
FOR DRIVEWAY PROFILES SEE SHEET 276
FOR STORM SEWER CONNECTION SCHEDULE SEE SHEET 68-70
FOR SANITARY SEWER CONNECTION SCHEDULE SEE SHEET 71-73
FOR I-1 INLET QUANTITIES SEE SHEET 82
FOR SANITARY SEWER DETAILS SEE SHEET 329-331

ROADWAY

REF.	LOCATION	LF.	PIPE REMOVED (24" & UNDER)
R-1	STA. 73+80.00 TO STA. 74+25.00, 19' RT.	45	
R-2	STA. 74+95.00 TO STA. 75+16.00, 17' RT.	21	
R-3	STA. 75+70.00 TO STA. 76+00.00, 16' RT.	30	
R-4	STA. 76+69.00 TO STA. 77+00.00, 34' LT.	31	
	TOTALS	127	202

| | | |