CALC. BY LME DATE 4/90	LAK 306 – 7.12	OHIO
CHKD. BY DJW DATE 4/90		FHWA REGION 5

110
452

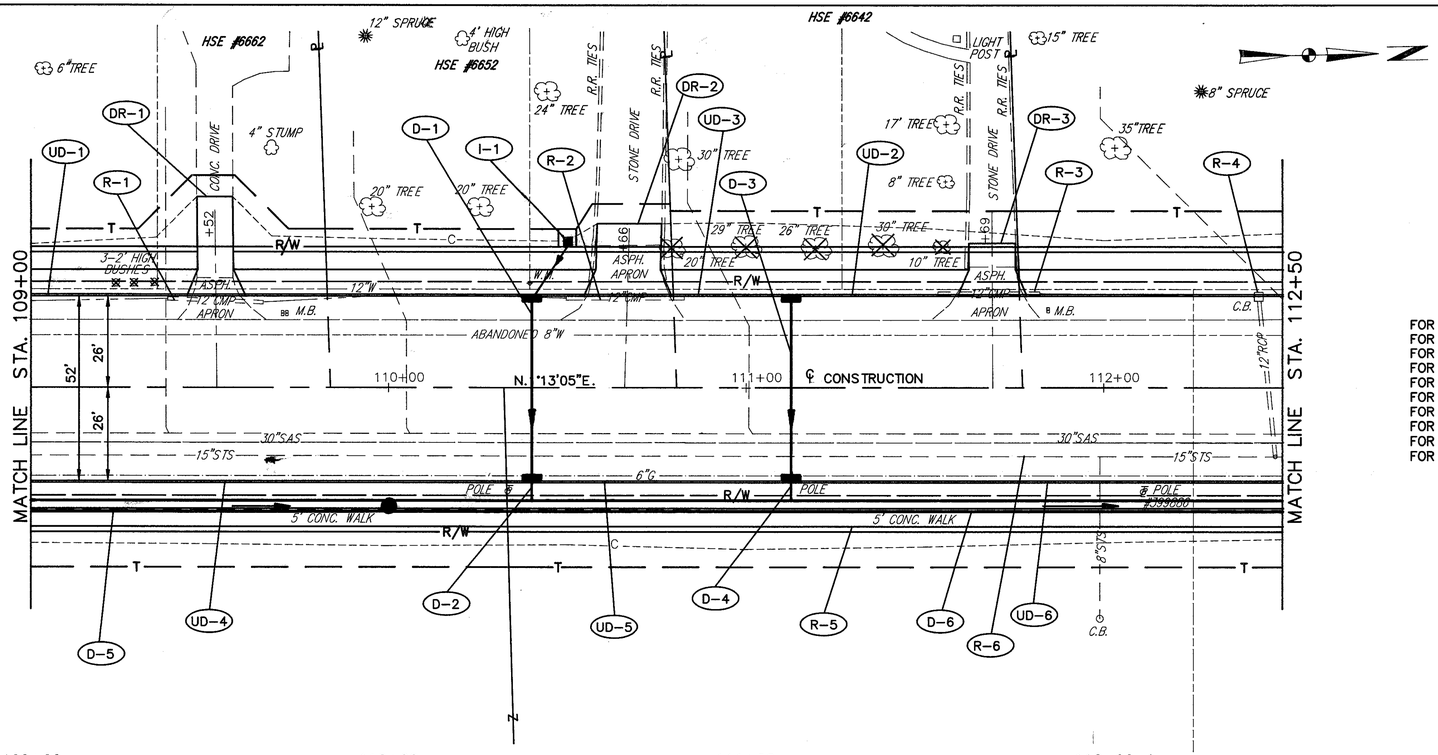

FOR TYPICAL SECTIONS SEE SHEET 6
FOR CROSS SECTIONS SEE SHEET 193-196
FOR SIGNING PLAN SEE SHEET 363-365
FOR PAVEMENT MARKING DETAILS SEE SHEET 352-353
FOR UNDERDRAIN QUANTITIES SEE SHEET 52-55
FOR CATCH BASIN DETAILS SEE SHEET 323
FOR DRIVEWAY DETAILS SEE SHEET 333-334
FOR DRIVEWAY PROFILES SEE SHEET 382-383
FOR STORM SEWER CONNECTION SCHEDULE SEE SHEET 68-70
FOR I-1 INLET QUANTITIES SEE SHEET 82

ROADWAY		202	202	202	
		PIPE REMOVED (24" & UNDER)	CATCH BASIN REMOVED	WALK REMOVED	
REF.	LOCATION	L.F.	EACH	S.F.	
R-1	STA. 109+38.00 TO STA. 109+66.00, 25' LT.	28			
R-2	STA. 110+50.00 TO STA. 110+83.00, 26' LT.	33			
R-3	STA. 111+53.00 TO STA. 111+82.00, 27' LT.	29			
R-4	STA. 112+42.00 27' LT TO 112+47.00 19' RT.	47	1		
R-5	STA. 109+00.00 TO STA. 112+50.00, RT.			1750	
R-6	STA. 109+00.00 TO STA. 112+50.00, 18' RT.	350			
	TOTALS	487	1	1750	

| | | | | |