CALC. BY LME DATE 4/90
CHKD. BY D.W DATE 4/90

LAK 306 – 7.12

OHIO
FHWA REGION 5

115
452

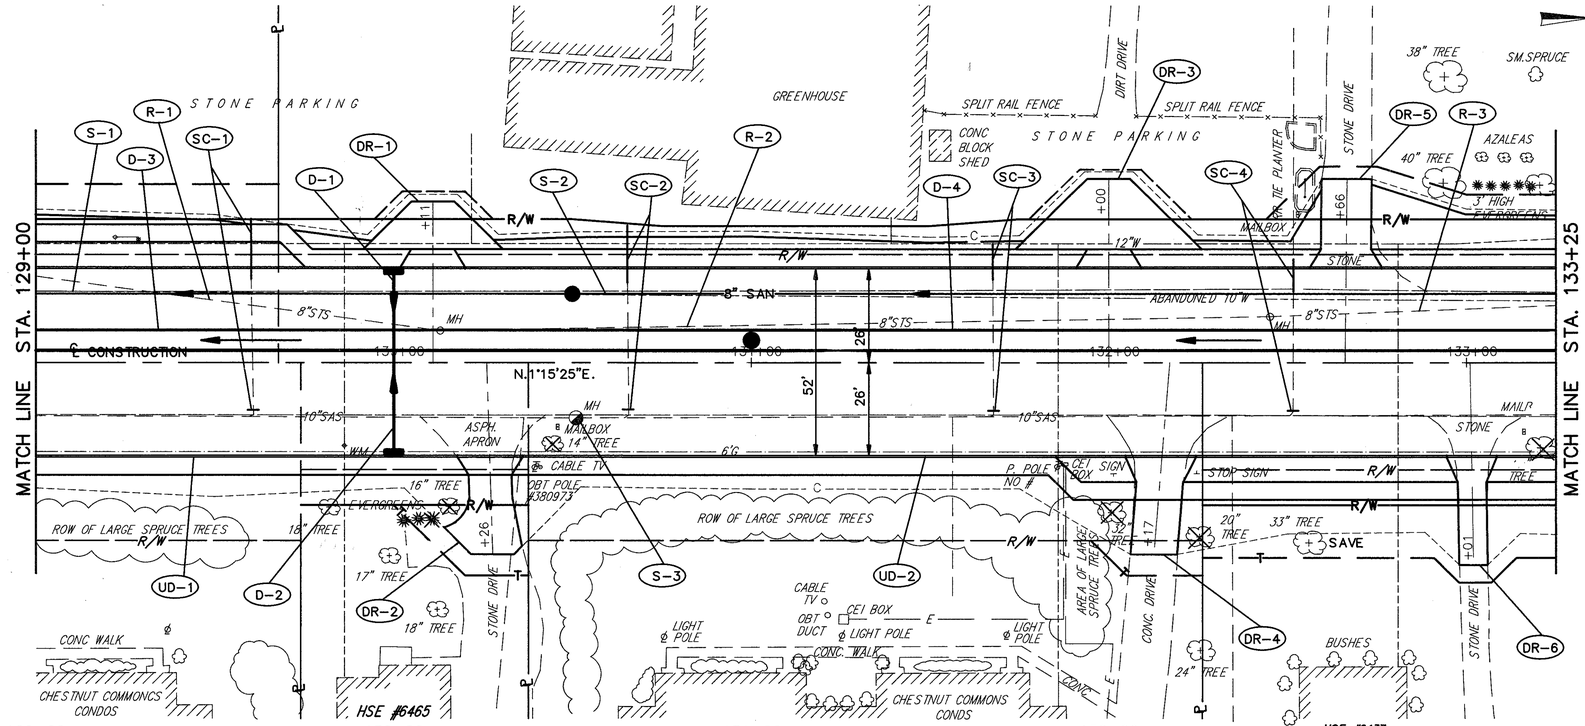

BENCHMARK: TOP OF HYDRANT
W SIDE 306 SOUTH OF WYATT
NURSERY ELEV. 623.75

FOR TYPICAL SECTIONS SEE SHEET 6
FOR CROSS SECTIONS SEE SHEET 207-209
FOR SIGNING PLAN SEE SHEET 363-365
FOR PAVEMENT MARKING DETAILS SEE SHEET 352-353
FOR UNDERDRAIN QUANTITIES SEE SHEET 52-55
FOR CATCH BASIN DETAILS SEE SHEET 323
FOR DRIVEWAY DETAILS SEE SHEET 333-334
FOR DRIVEWAY PROFILES SEE SHEET 287-288
FOR STORM SEWER CONNECTION SCHEDULE SEE SHEET 68-70
FOR SANITARY SEWER CONNECTION SCHEDULE SEE SHEET 71-73
FOR SANITARY SEWER DETAILS SEE SHEET 329-331

ROADWAY		202 MANHOLE REMOVED	202 PIPE REMOVED (24" & UNDER)
REF.	LOCATION	EACH	L.F.
R-1	STA. 129+00.00 24'LT. TO STA. 130+14.00 9'LT.	1	114
R-2	STA. 130+14.00 9'LT. TO STA. 132+45.00 13'LT.	1	232
R-3	STA. 132+45.00 13'RT. TO STA. 133+25.00 16'LT.		80
	TOTALS	2	426

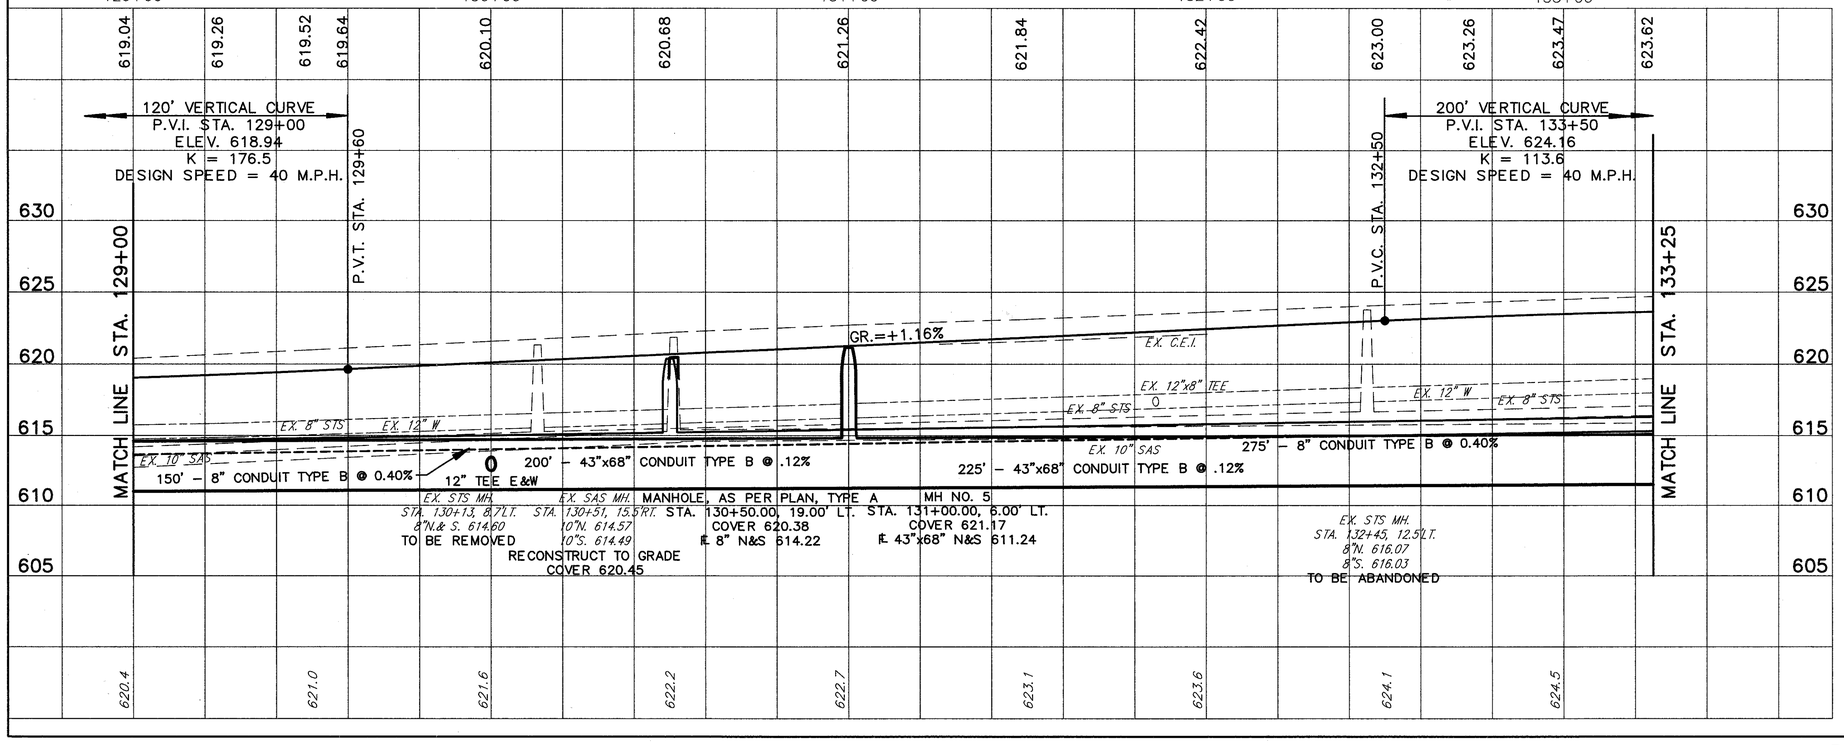

| DRAINAGE & SANITARY | | |