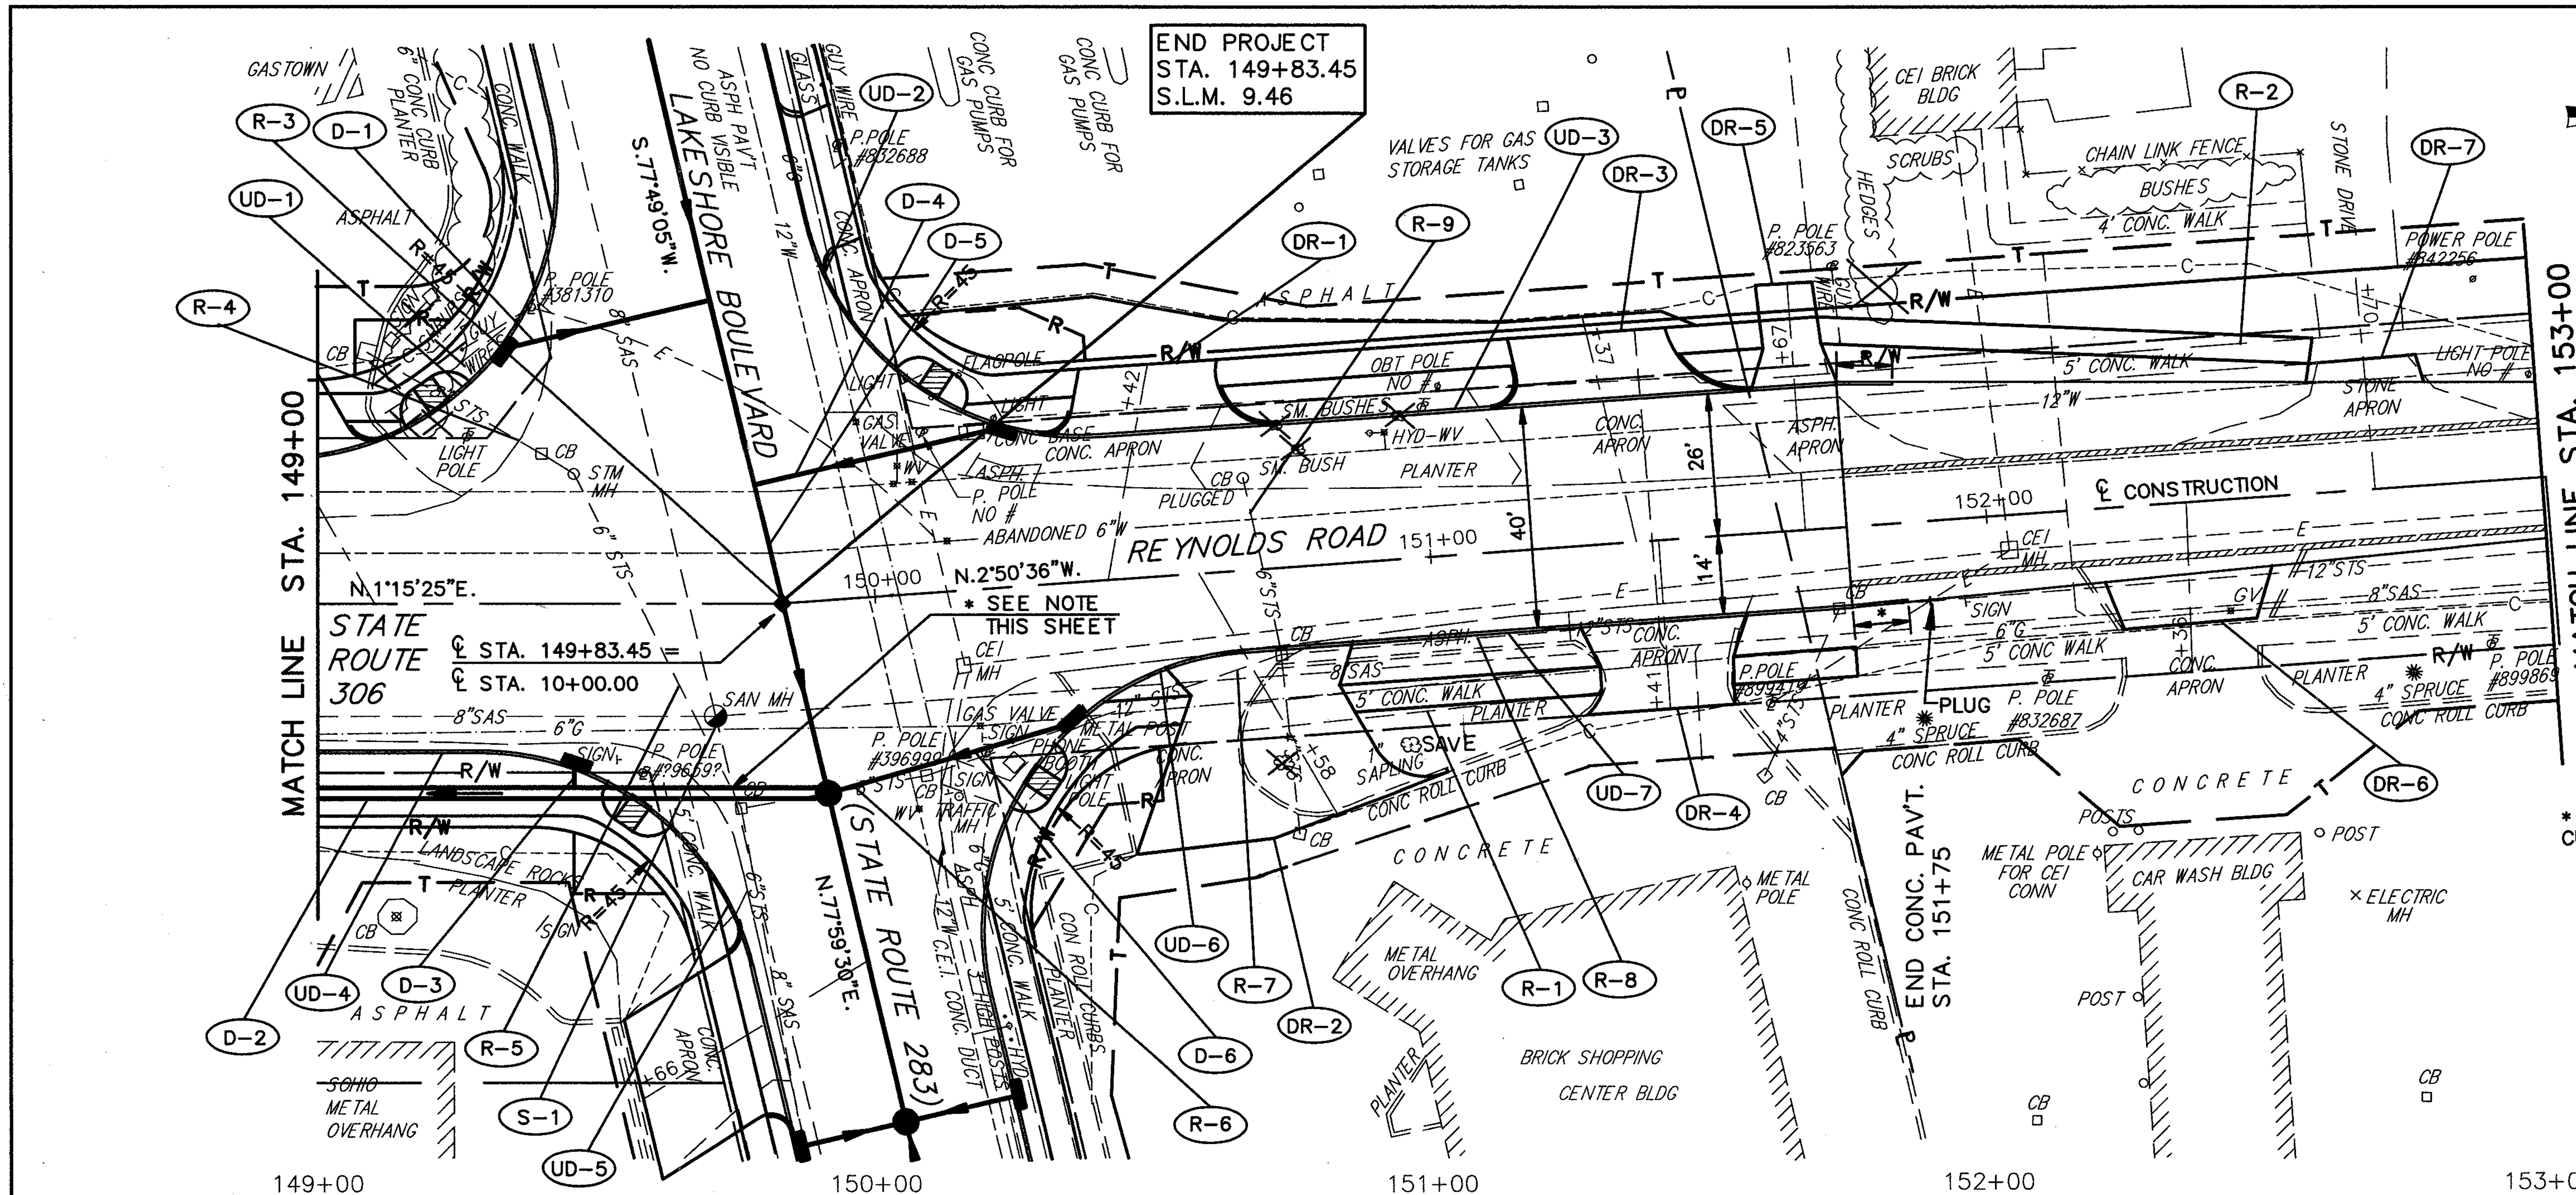

BENCHMARK: TOP OF HYDRANT SW CORNER SR 306 & SR 283 ELEV. 629.72

* PROVIDE CONCRETE COLLAR BETWEEN THE EXISTING 8" SANITARY SEWER AND PROPOSED 24" STORM SEWER AT STA. 149+75.00 RT. SEE DETAIL SHEET 330

FOR TYPICAL SECTIONS SEE SHEET 4,6
FOR CROSS SECTIONS SEE SHEET 217-220
FOR SIGNING PLAN SEE SHEET 363-365
FOR PAVEMENT MARKING DETAILS SEE SHEET 352-353
FOR UNDERDRAIN QUANTITIES SEE SHEET 52-55
FOR CATCH BASIN DETAILS SEE SHEET 323
FOR DRIVEWAY DETAILS SEE SHEET 333-334
FOR DRIVEWAY PROFILES SEE SHEET 293-294
FOR STORM SEWER CONNECTION SCHEDULE SEE SHEET 68-70
FOR SIDESTREET PLAN & PROFILE SEE SHEET 145-146
FOR INTERSECTION DETAILS SEE SHEET 314
FOR SANITARY SEWER DETAILS SEE SHEET 329-331
FOR SIGNAL PLANS SEE SHEET 346
FOR CURB DETAILS SEE SHEET 332

CORNER BRICK OF GAS TOWN SIGN — 84.14' — I.PIN MON. BOX STA. 149+83.45 — ℄ S.R. 306 — LAKESHORE BLVD. — 83.51' — 71.22' — DRILL HOLE SET ON TOP OF CONC. CURB — DRILL HOLE ON TOP OF CONC. CURB

* 10'-TAPER VERTICAL CURB HEIGHT 6" TO 0"

1'-0" — EX. PAV'T. TO BE REMOVED

	ROADWAY	202	604	202	202	202
		WALK REMOVED	MONUMENT ASSEMBLIES	PIPE REMOVED (24" & UNDER)	CATCH BASIN REMOVED	MANHOLE REMOVED
REF.	LOCATION	L.F.	EACH	L.F.	EACH	EACH
R-1	STA. 150+39.00 TO STA. 151+75.00, RT.	680				
R-2	STA. 151+53.00 TO STA. 152+60.00, LT.	530				
R-3	STA. 149+83.45 ℄		1			
R-4	STA. 149+09.00 45' LT. TO STA. 149+46.00 23' LT.			43	2	
R-5	STA. 149+46.00 23' LT. TO STA. 149+76.00 36' RT.			67		1
R-6	STA. 149+76.00 36' RT. TO STA. 150+07.00 32' RT.			34		
R-7	STA. 150+07.00 32' RT. TO STA. 150+72.00 15' RT.			68	1	
R-8	STA. 150+72.00 15' RT. TO STA. 151+73.00 14' RT.			101	2	
R-9	STA. 150+68.00 16' LT. TO STA. 150+72.00 15' RT.			32	1	
	TOTALS	1210	1	345	6	1

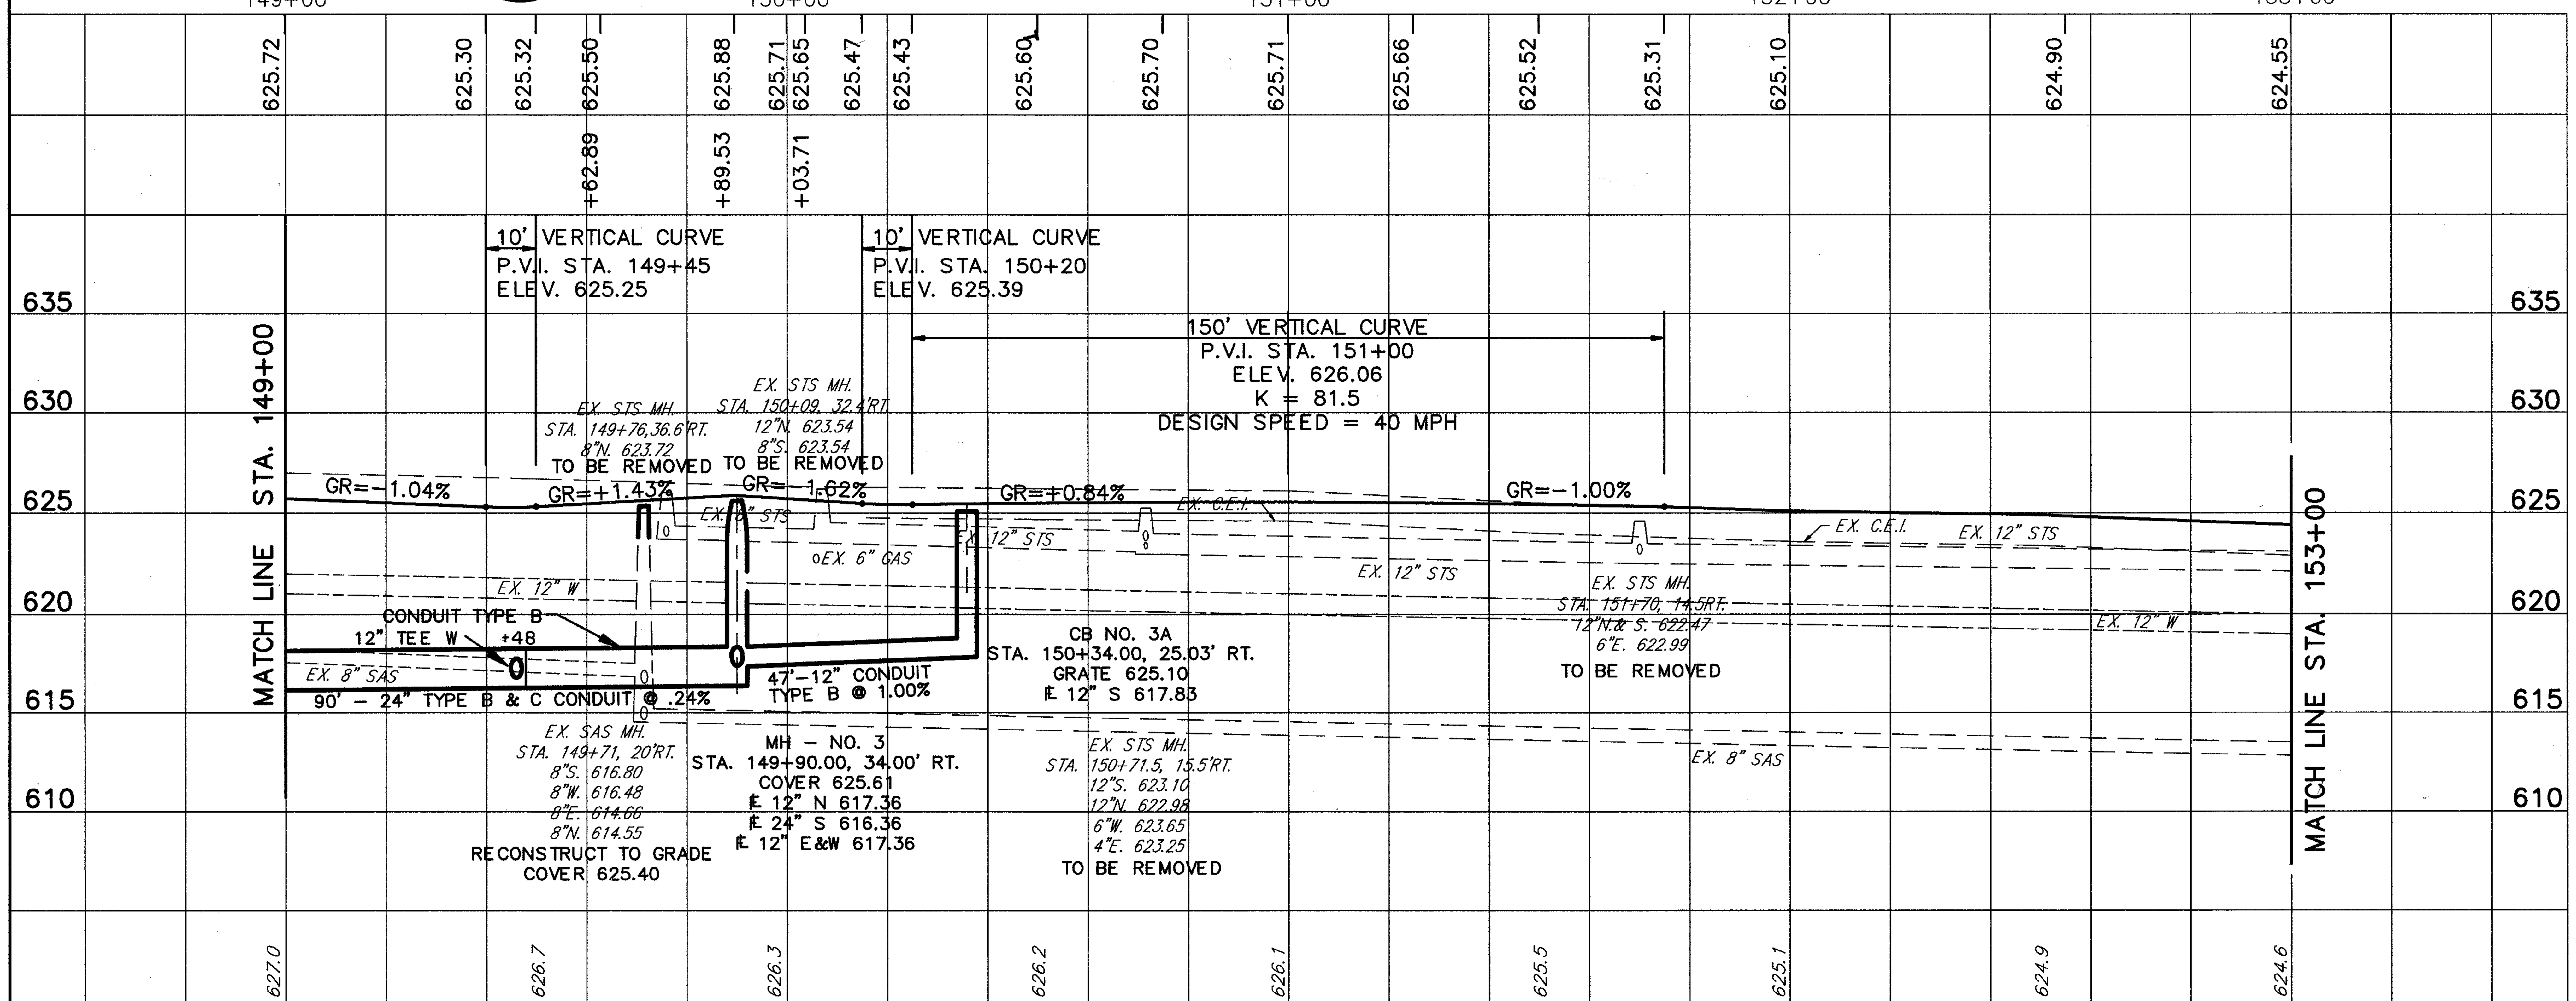

DRAINAGE & SANITARY

REF.	LOCATION
D-1	STA. 149+33.00, 31.20' LT. TO STA. 149+70.00, 55.00' LT.
D-2	STA. 149+00.00, 34.00' RT. TO STA. 149+90.00, 34.00' RT.
D-3	STA. 149+46.00, 28.86' RT. TO STA. 149+46.00, 34.00' RT.
D-4	STA. 149+78.00, 20.00' LT. TO STA. 150+26.00, 29.06' LT.
D-5	STA. 149+70.00, 55.00' LT. TO STA. 149+90.00, 34.00' RT.
D-6	STA. 149+90.00, 34.00' RT. TO STA. 150+34.00, 25.03' RT.
S-1	STA. 149+71.00, 20.00' RT.

	ITEM	UNIT	D-1	D-2	D-3	D-4	D-5	D-6	S-1	TOTALS
	TEE 24" x 12" x 24"	EA.		1						1
	TEE 12" x 12" x 12"	EA.					2			2
604	MANHOLE RECONSTRUCTED TO GRADE AS PER PLAN	EA.							1	1
604	CATCH BASIN NO. 3A, AS PER PLAN	EA.	1		1	1		1		4
604	MANHOLE NO. 3	EA.		1						1
603	24" CONDUIT, TYPE C, 706.02 WITH JOINTS AS PER 706.11	L.F.		48						48
603	24" CONDUIT, TYPE B, 706.02 WITH JOINTS AS PER 706.11	L.F.		42						42
603	12" CONDUIT, TYPE C, 706.02 WITH JOINTS AS PER 706.11	L.F.			8					8
603	12" CONDUIT, TYPE B, 706.02 WITH JOINTS AS PER 706.11	L.F.	41			40	92	47		220