CALC. BY / DATE	LAK – 306 – 7.12	OHIO	305
CHKD. BY / DATE		FHWA REGION 5	452

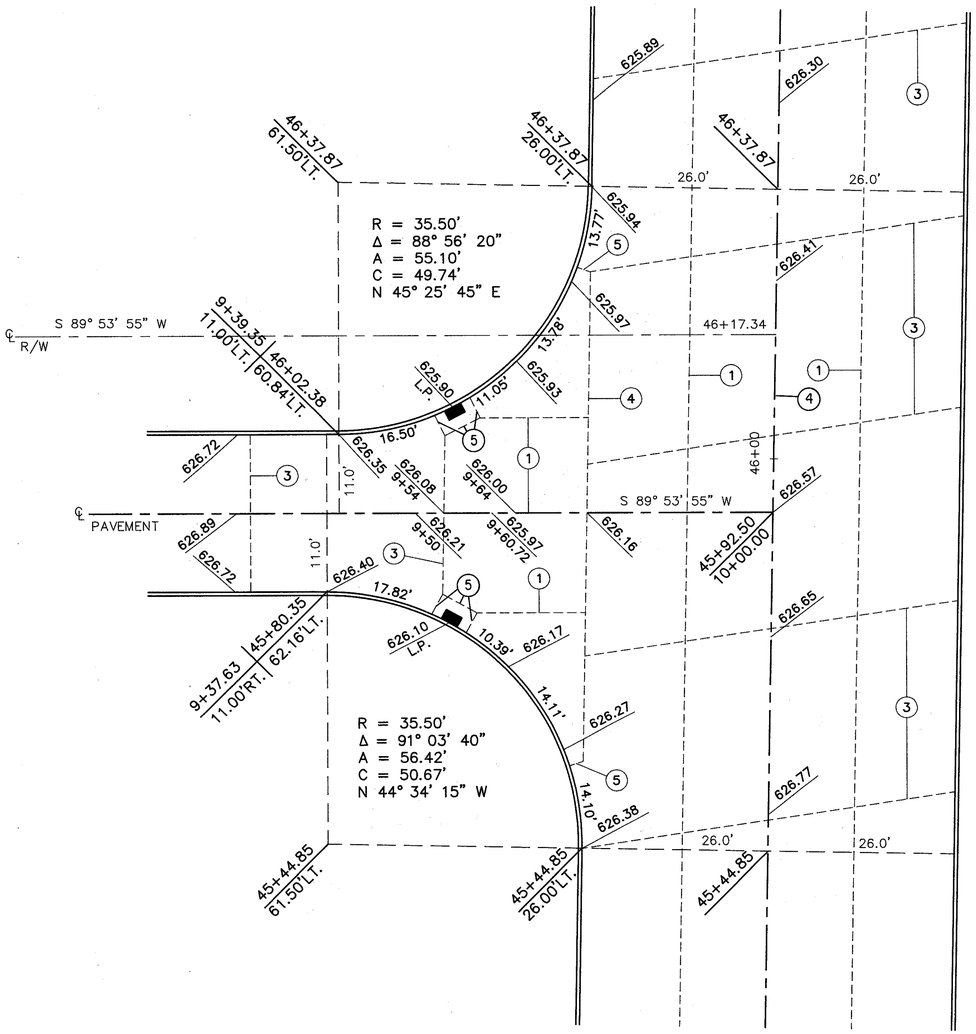

CULVER BOULEVARD

N

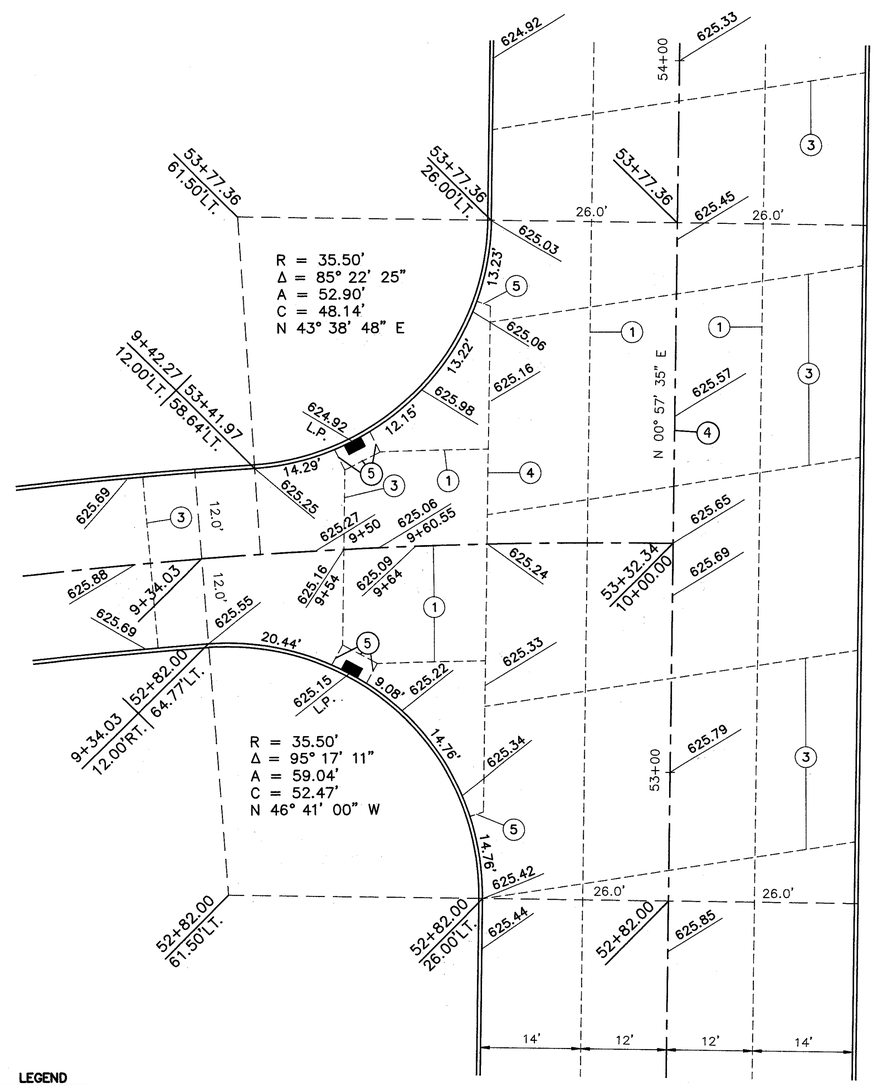

WELLAND DRIVE

LEGEND

1. STANDARD LONGITUDINAL JOINT
2. STANDARD EXPANSION JOINT
3. STANDARD CONTRACTION JOINT
4. LONGITUDINAL JOINT WITHOUT TIEBARS
5. EXPANSION JOINT WITHOUT DOWELS

LAK – 306 – 7.12

INTERSECTION DETAILS – CULVER BOULEVARD & WELLAND DRIVE