JUNCTION CHAMBER DETAILS

CALC. BY RLB DATE 4/90	LAK – 306 – 7.12	OHIO
CHKD. BY RC DATE 4/90		FHWA REGION 5

318
452

0 1 2 3 4 5
SCALE IN FEET

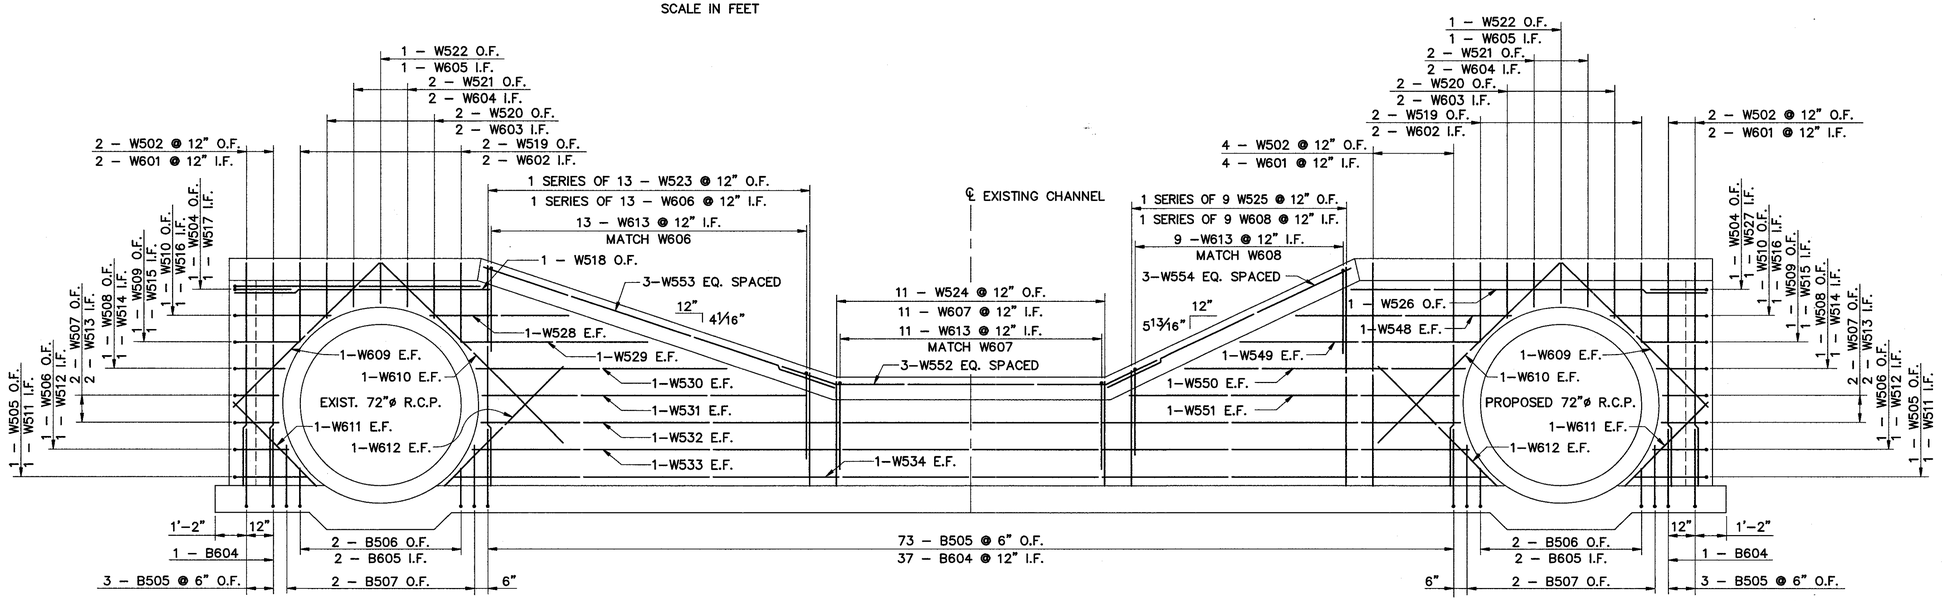

VIEW B–B

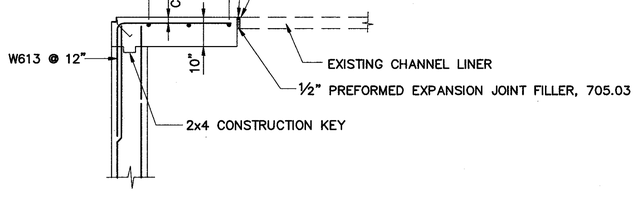

SECTION E–E
N.T.S.

NOTE: REINFORCING STEEL SHALL BE 2" CLEAR OF OUTSIDE OF PIPES

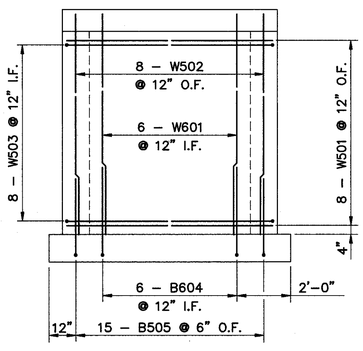

VIEW A–A

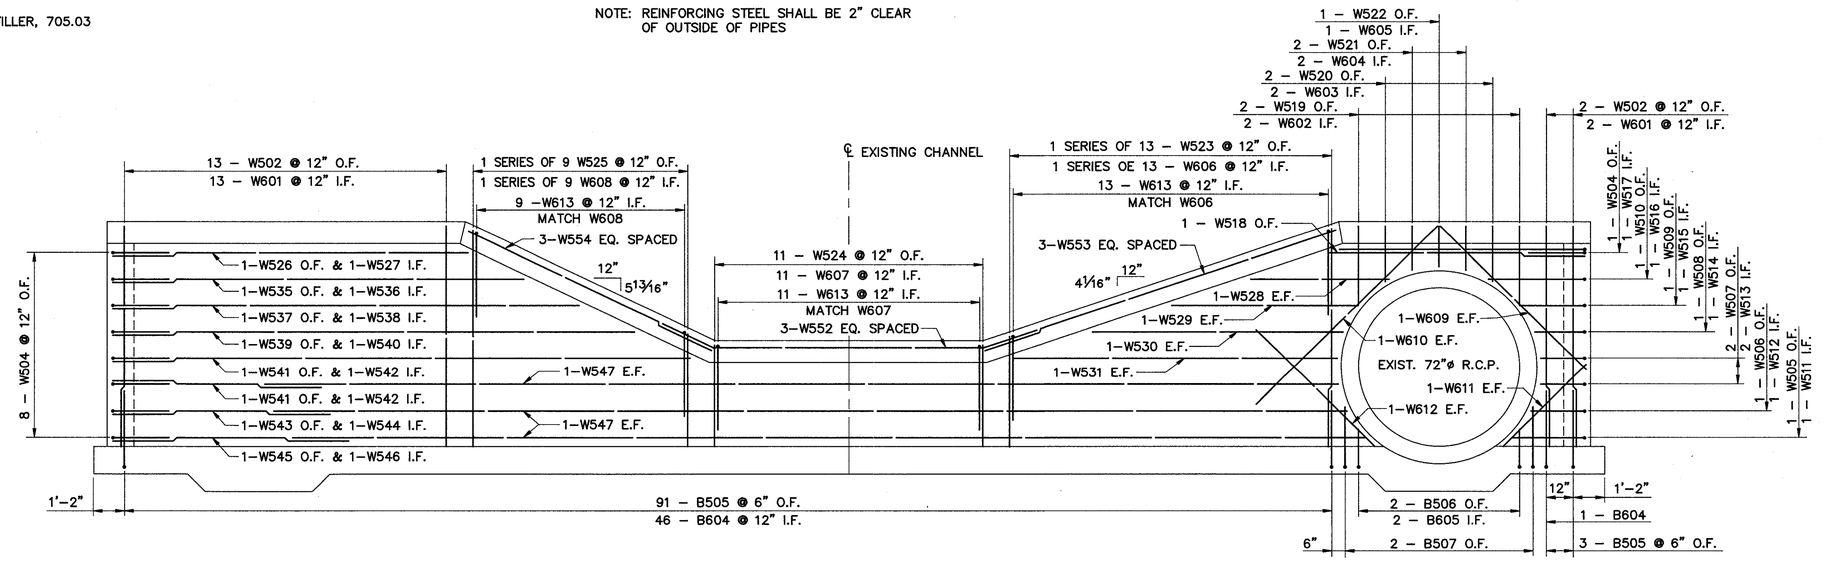

VIEW C–C

NOTATION: O.F.–OUTSIDE FACE, I.F.–INSIDE FACE, E.F.–EACH FACE
EQ. SPACED–EQUALLY SPACED