CALC. BY		LAK 306 – 7.12	OHIO	395 / 452
CHKD. BY			FHWA REGION 5	26 / 83
DATE				

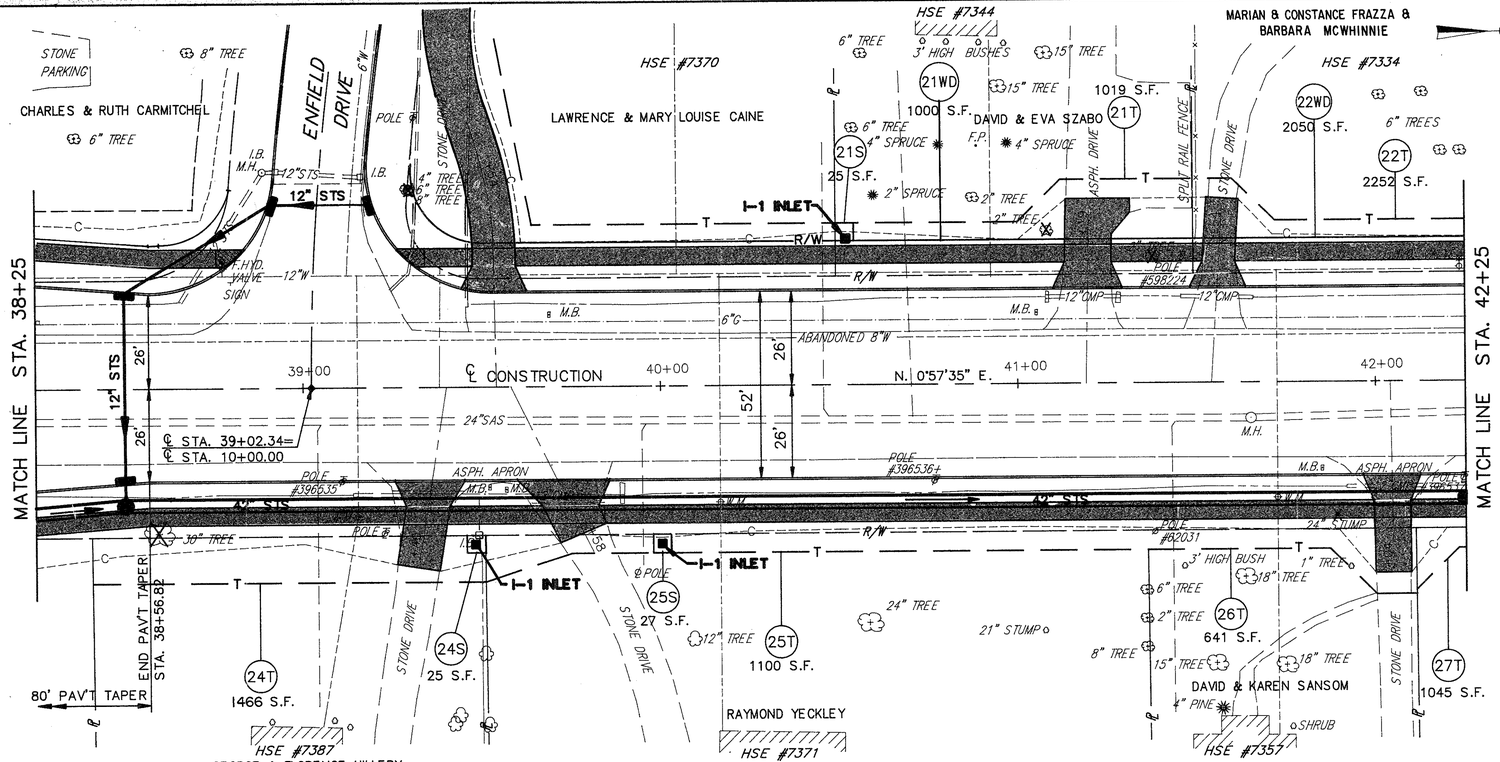

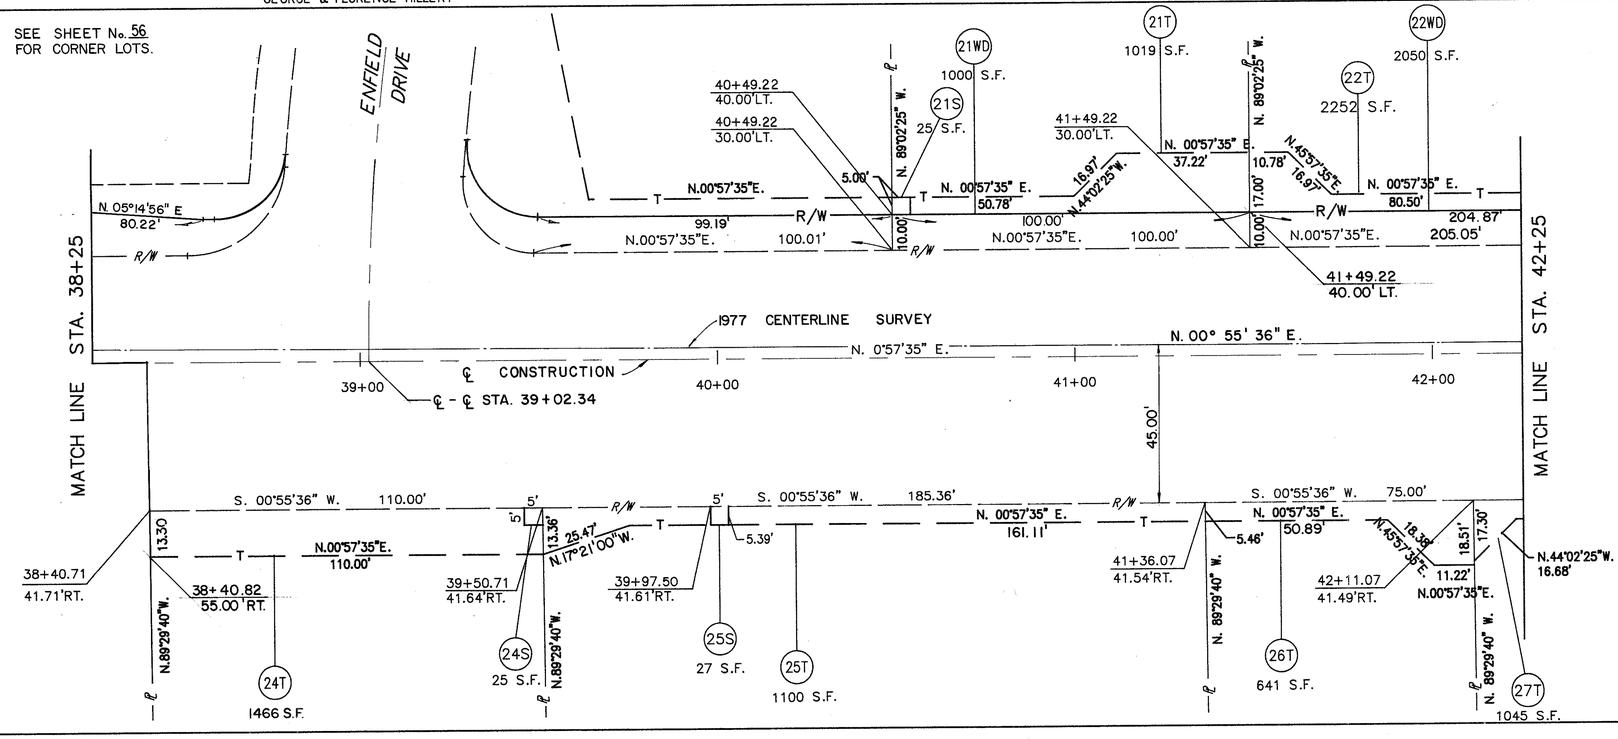

OVERLAP AREAS				
PARCEL NO.	EASM'T REQ'D	TOTAL S.F.	TEMP.	SEWER
21	TEMP. & SEWER	1019 S.F.	994 S.F.	25 S.F.
24	TEMP. & SEWER	1466 S.F.	1441 S.F.	25 S.F.
25	TEMP. & SEWER	1100 S.F.	1073 S.F.	27 S.F.

REV.	DATE	
	6-1-90	CHANGED OWNER ON PARCEL 22
	4-11-90	DISTANCES AND ℄ STATIONING OF PROPERTY LINES
COMPLETION DATE:		

RIGHT-OF-WAY STA. 38+25 TO STA. 42+25

LAK-306-7.12