| CALC. BY / DATE | LAK 306 – 7.12 | OHIO | 396 / 452 |
|---|---|---|---|
| CHKD. BY / DATE | | FHWA REGION 5 | 27 / 83 |

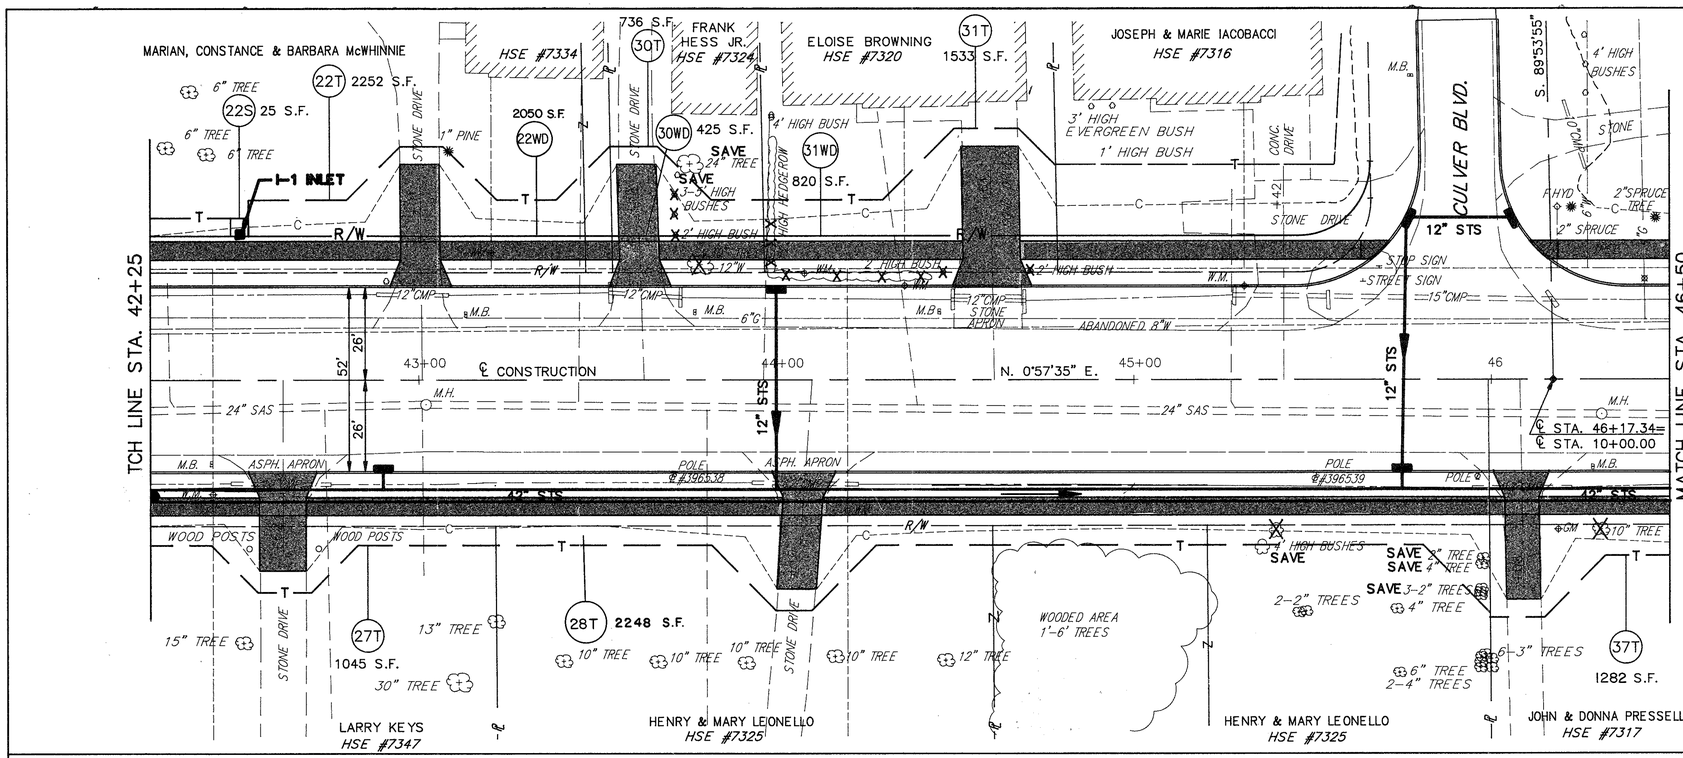


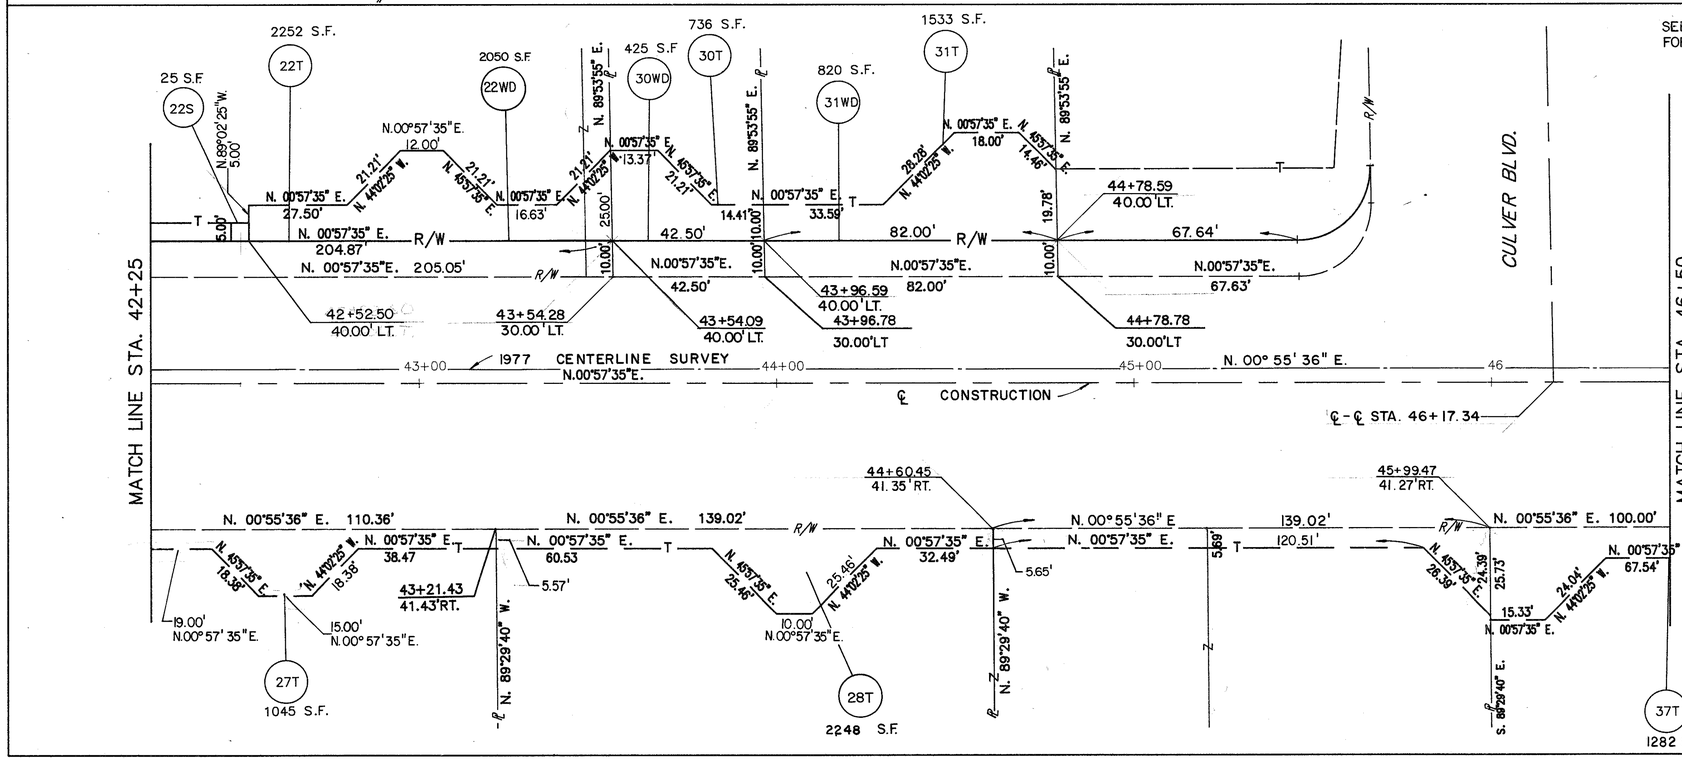


SEE SHEET No. 57 FOR CORNER LOTS.

| OVERLAP AREAS | | | | |
|---|---|---|---|---|
| PARCEL NO. | EASM'T REQ'D | TOTAL S.F. | TEMP. | SEWER |
| 22 | TEMP. & SEWER | 2252 S.F. | 2227 S.F. | 25 S.F. |

| REV. | DATE | |
|---|---|---|
| | 4/11/90 | DISTANCES AND ℄ STATIONING OF PROPERTY LINES |
| | 3/28/90 | COMBINED PARCEL 28T & 28TA TO PARCEL 28T-2248 S.F. |

COMPLETION DATE:

RIGHT-OF-WAY STA. 42+25 TO STA. 46+50

LAK-306-7.12