CALC. BY / DATE		OHIO	397 / 452
CHKD. BY / DATE	LAK 306 – 7.12	FHWA REGION 5	28 / 83

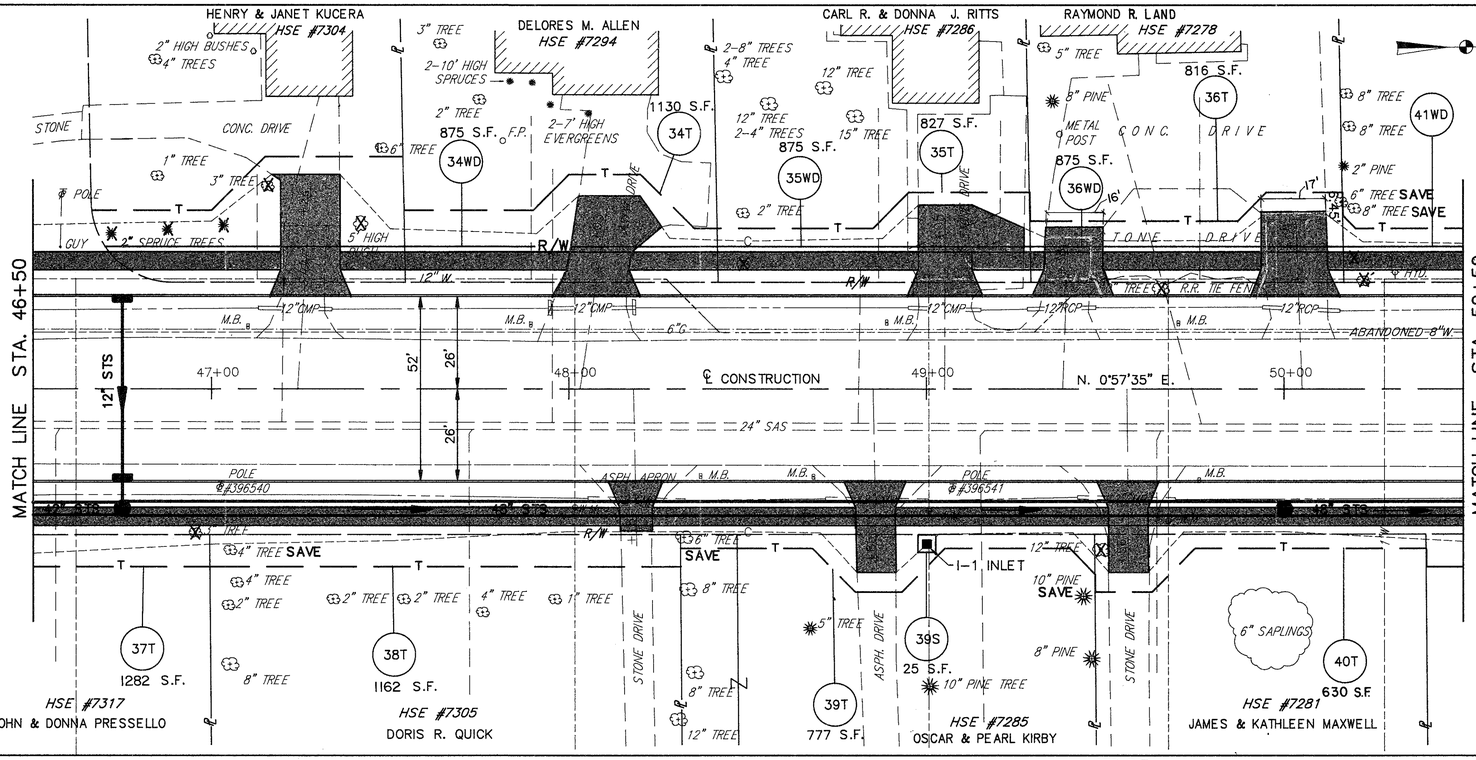

EXISTING R/W CURVE DATA
R = 22.64'
Δ = 88°56'20"
A = 35.14'
C = 31.72'
N.45°25'45"E.

SEE SHEET No. 57 FOR CORNER LOTS.

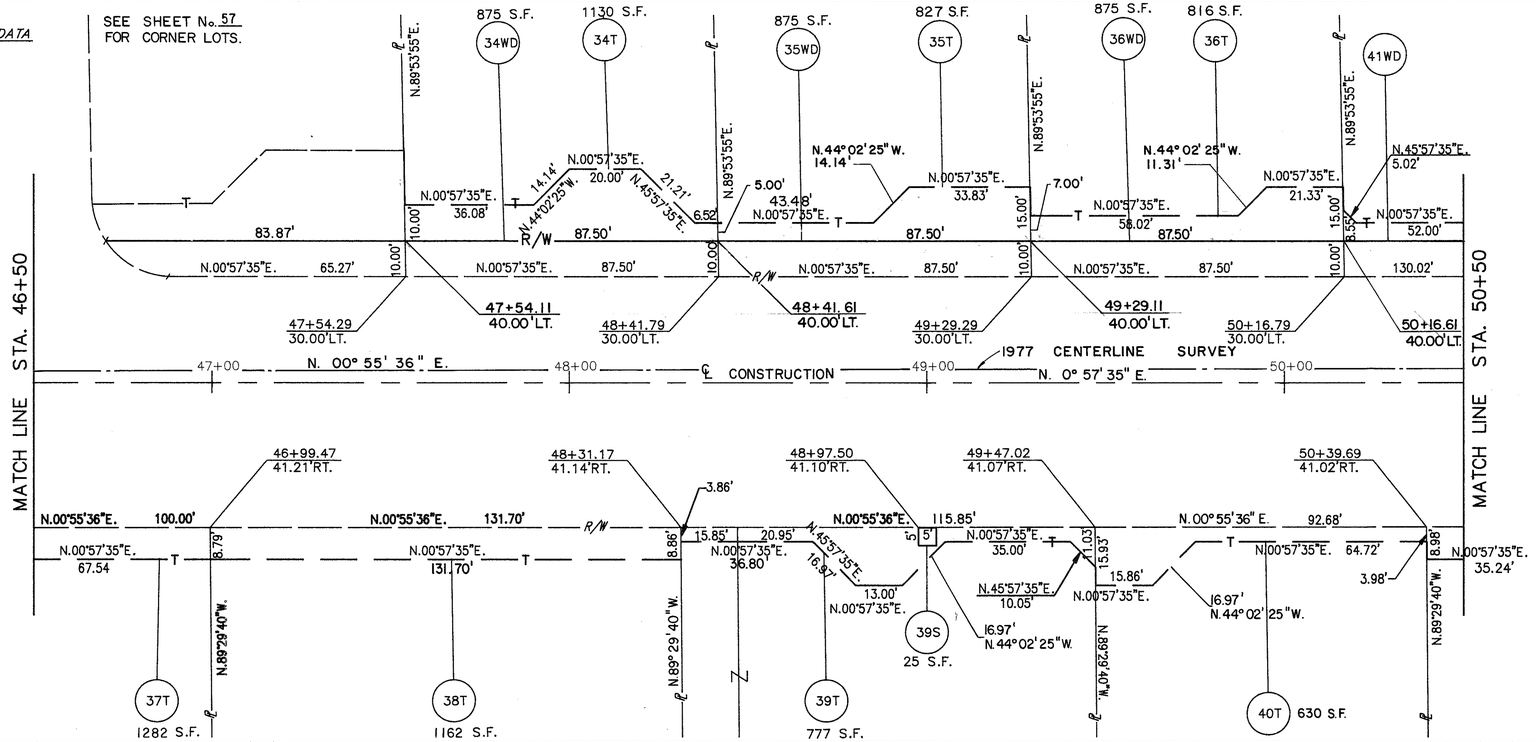

OVERLAP AREAS				
PARCEL NO.	EASM'T REQ'D	TOTAL S.F.	TEMP.	SEWER
39	TEMP. & SEWER	777 S.F.	752 S.F.	25 S.F.

REV.	DATE	
	6-7-90	CHANGED DRIVEWAYS PARCEL 36
	6-1-90	CHANGED OWNER ON PARCEL 36
	4-11-90	DISTANCES AND ℄ STATIONING OF PROPERTY LINES

COMPLETION DATE:

RIGHT-OF-WAY STA. 46+50 TO STA. 50+50

LAK-306-7.12