CALC. BY DATE	LAK - 306 - 7.12	OHIO
CHKD. BY DATE		FHWA REGION 5

403
452

34
83

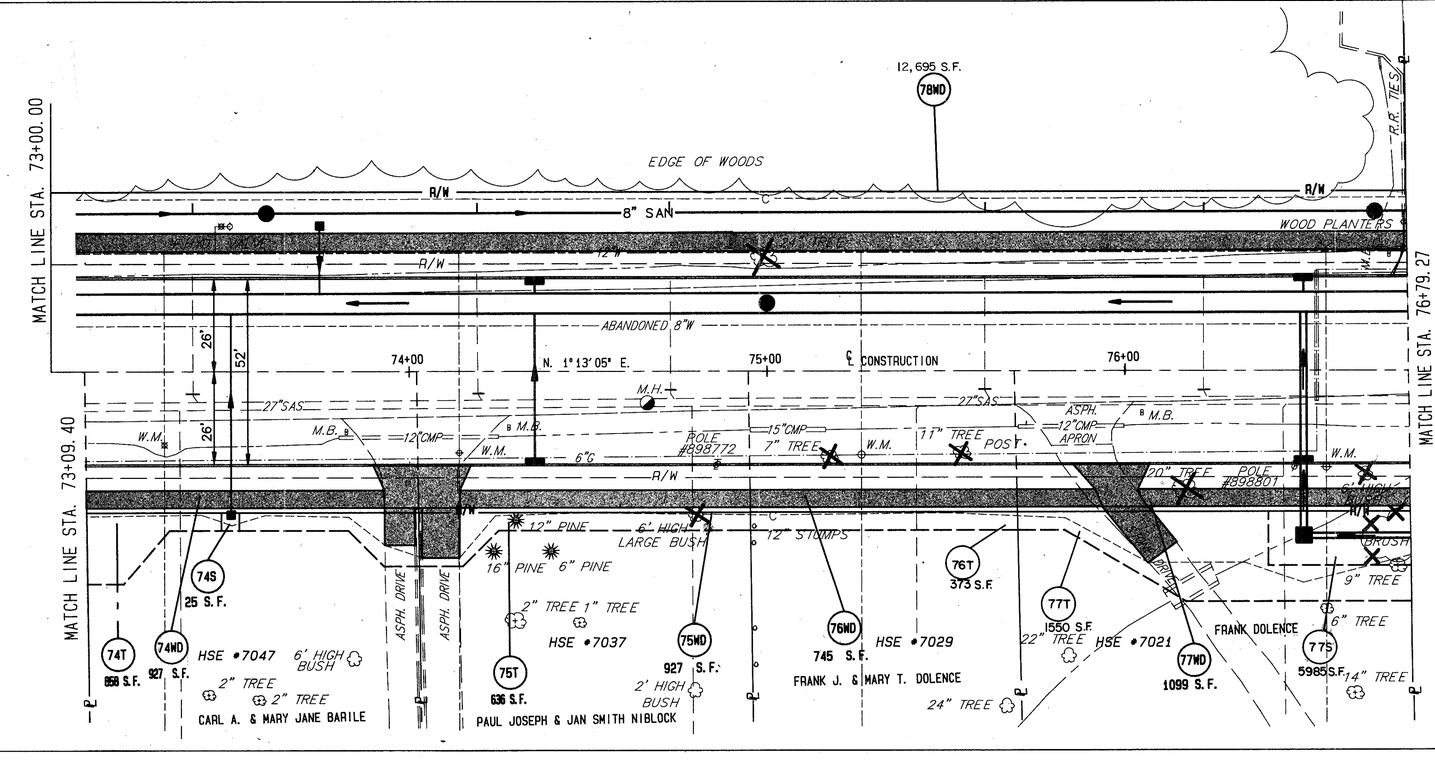

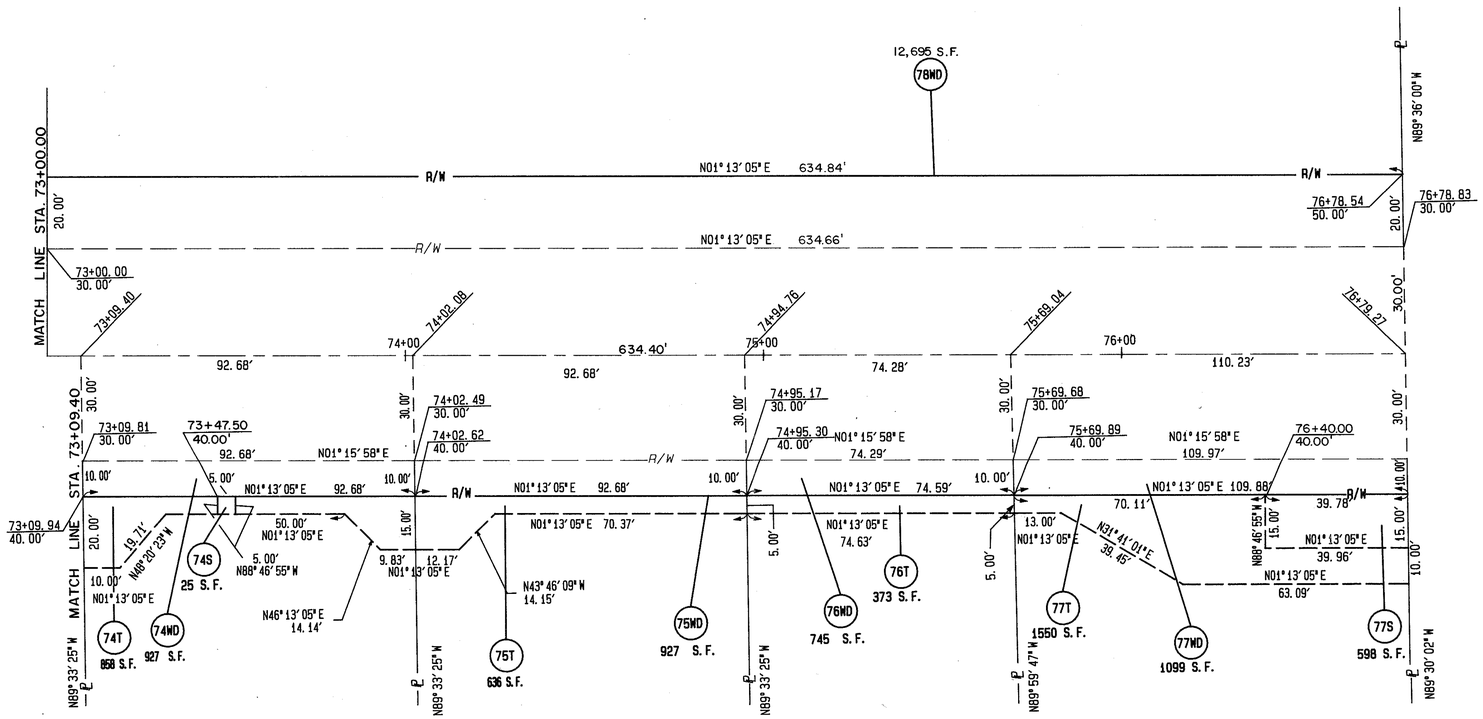

OVERLAP AREAS				
PARCEL NO.	EASEM'T REQ'D	TOTAL S.F.	TEMP.	SEWER
74	TEMP. / SEWER	858	25	833

1	5-11-90	REVISED AREA FOR PARCELS 78WD,
REV.	DATE	74WD1T, 75WD1T, 76WD1T, 77WD,1T,1S
COMPLETION DATE:		

5-3-90

LAK-306-7.12

RIGHT-OF-WAY PLANS STA. 73+07.05 TO STA. 76+79.43