CALC. BY DATE		LAK - 306 - 7.12	OHIO	411 / 452
CHKD. BY DATE			FHWA REGION 5	42 / 83

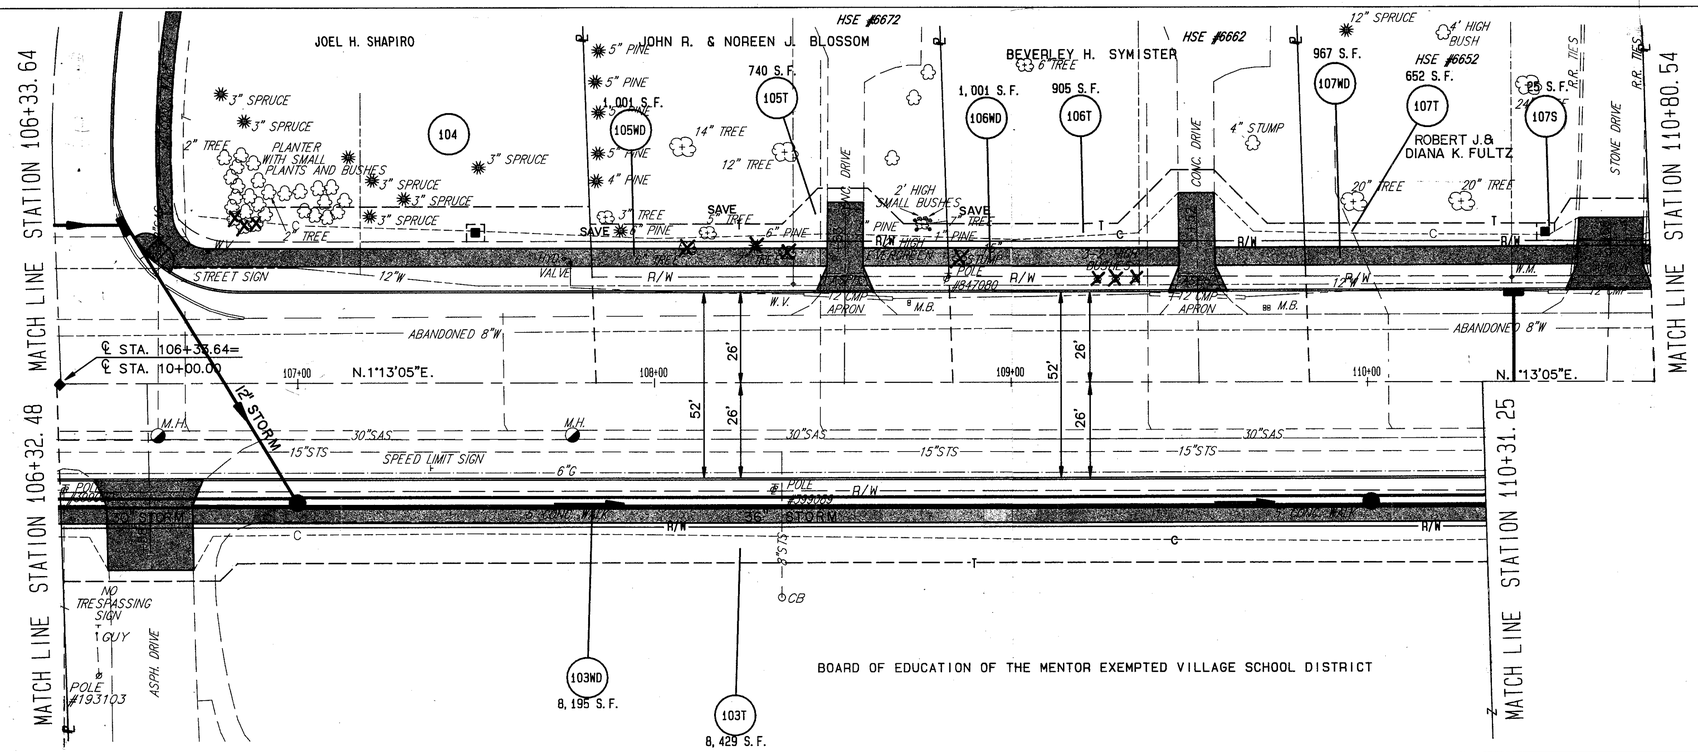

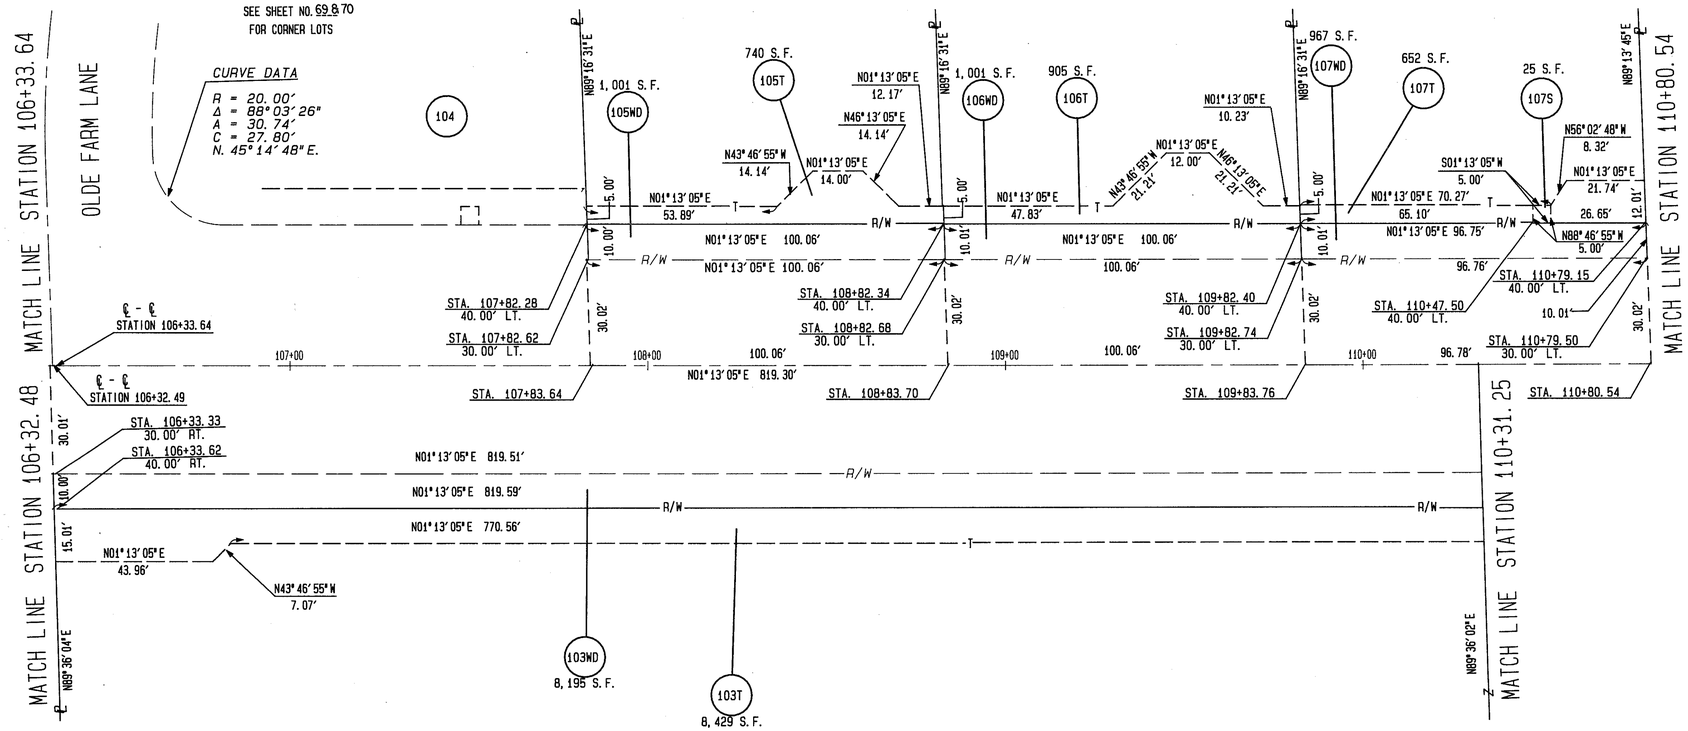

OVERLAP AREAS				
PARCEL NO.	EASM'T REQ'D	TOTAL S.F.	TEMP.	SEWER
107	TEMP & SEWER	652 S.F.	627 S.F.	25 S.F.

	6/2/90	REVISED
REV.	DATE	
COMPLETION DATE:		

APRIL 25 '90

LAK-306-7.12