CALC. BY / DATE	LAK - 306 - 7.12	OHIO	439 / 452
CHKD. BY / DATE		FHWA REGION 5	

70 / 83

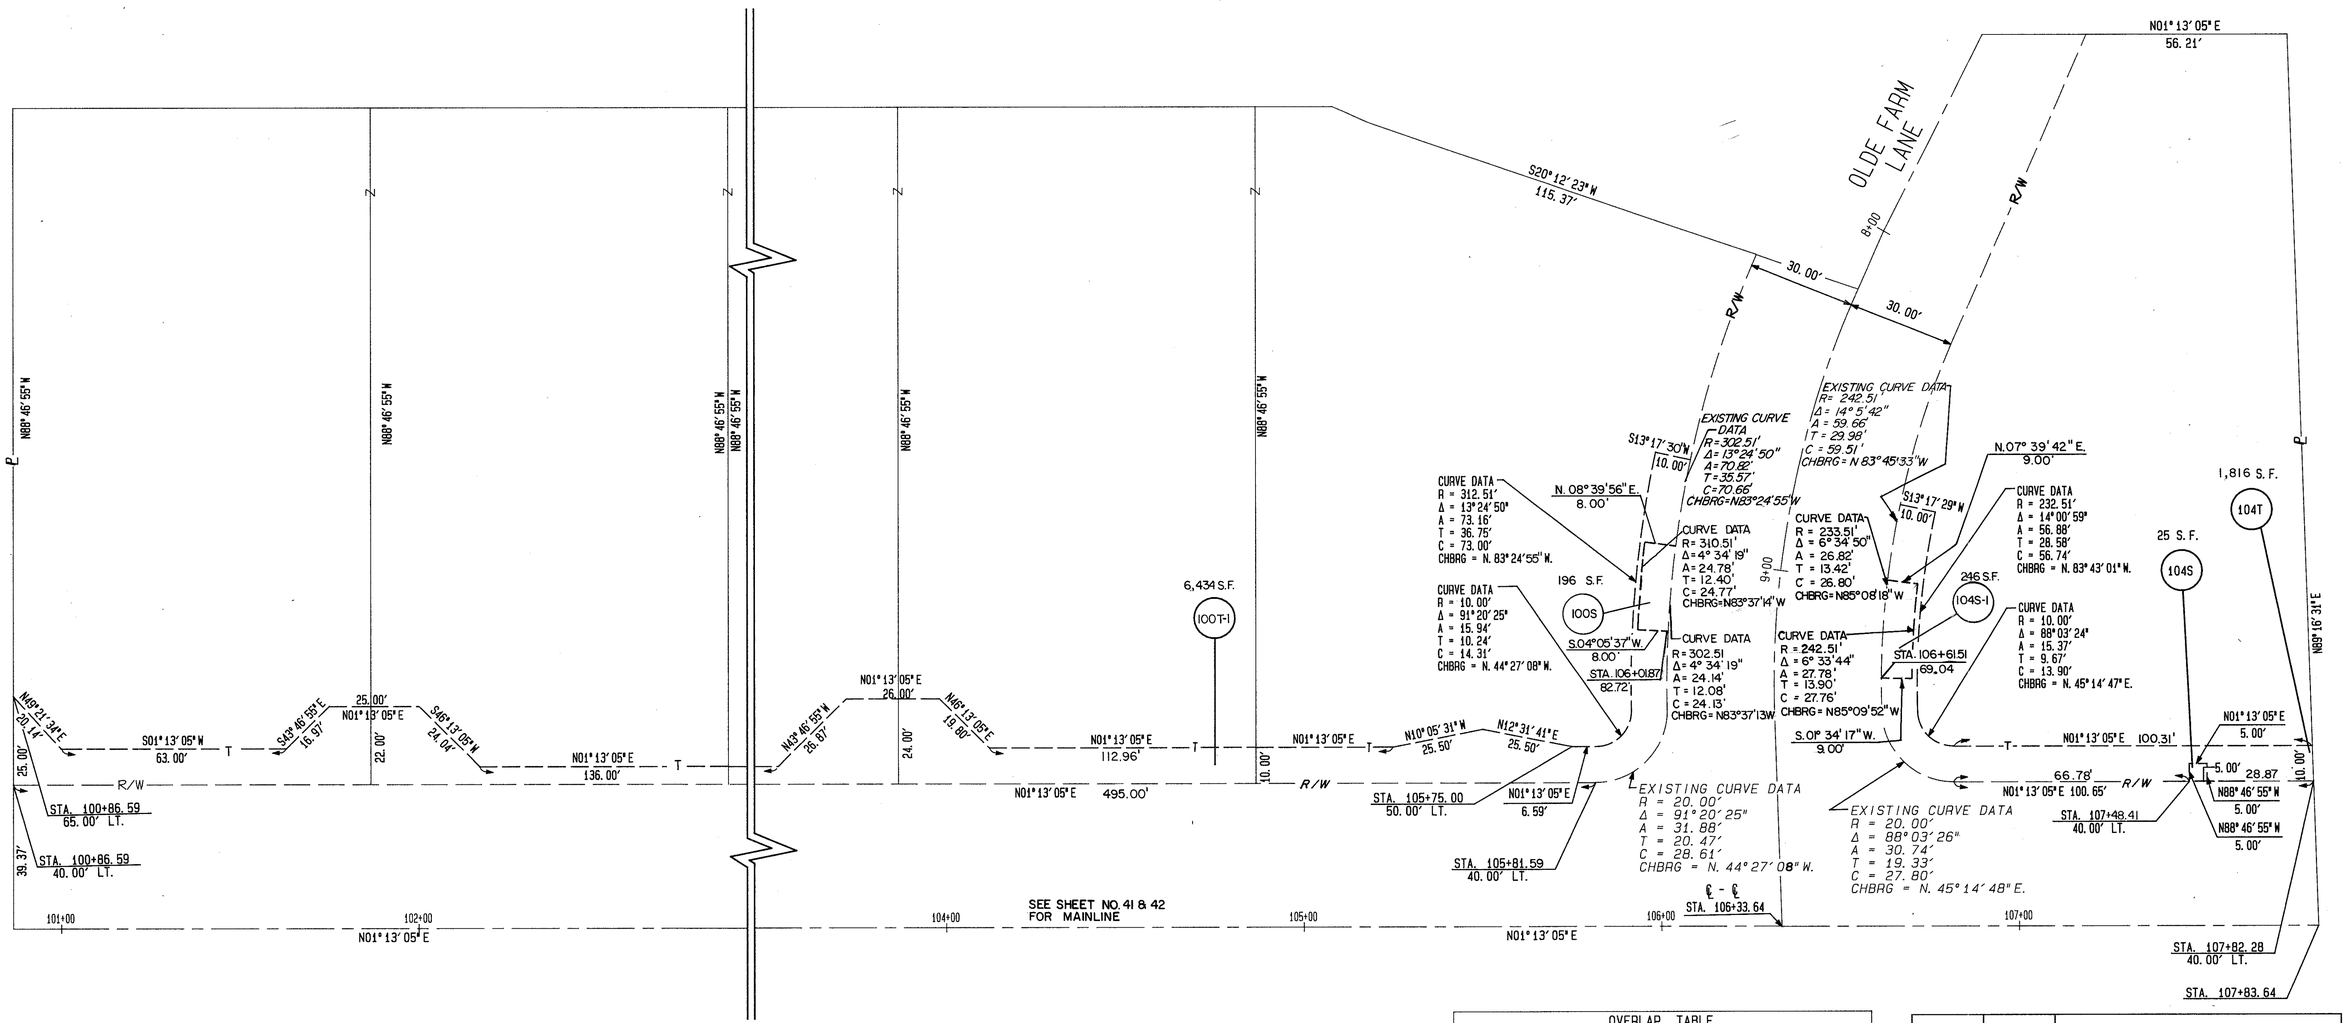

OVERLAP TABLE				
PARCEL NO.	EASEM'T REQ'D	TOTAL S.F.	TEMP.	SEWER
100	TEMP. / SEWER	6,434 S.F.	6,238 S.F.	196 S.F.
104	TEMP. / SEWER	1816 S.F.	1,545 S.F.	271 S.F.

	6/7/90	REVISED
REV.	DATE	
COMPLETION DATE:		

4-30-90

LAK—306—7.12

RIGHT-OF-WAY PLANS OLDE FARM LANE