CALC. BY / DATE	LAK - 306 - 7.12	OHIO	444 / 452
CHKD. BY / DATE		FHWA REGION 5	

75 / 83

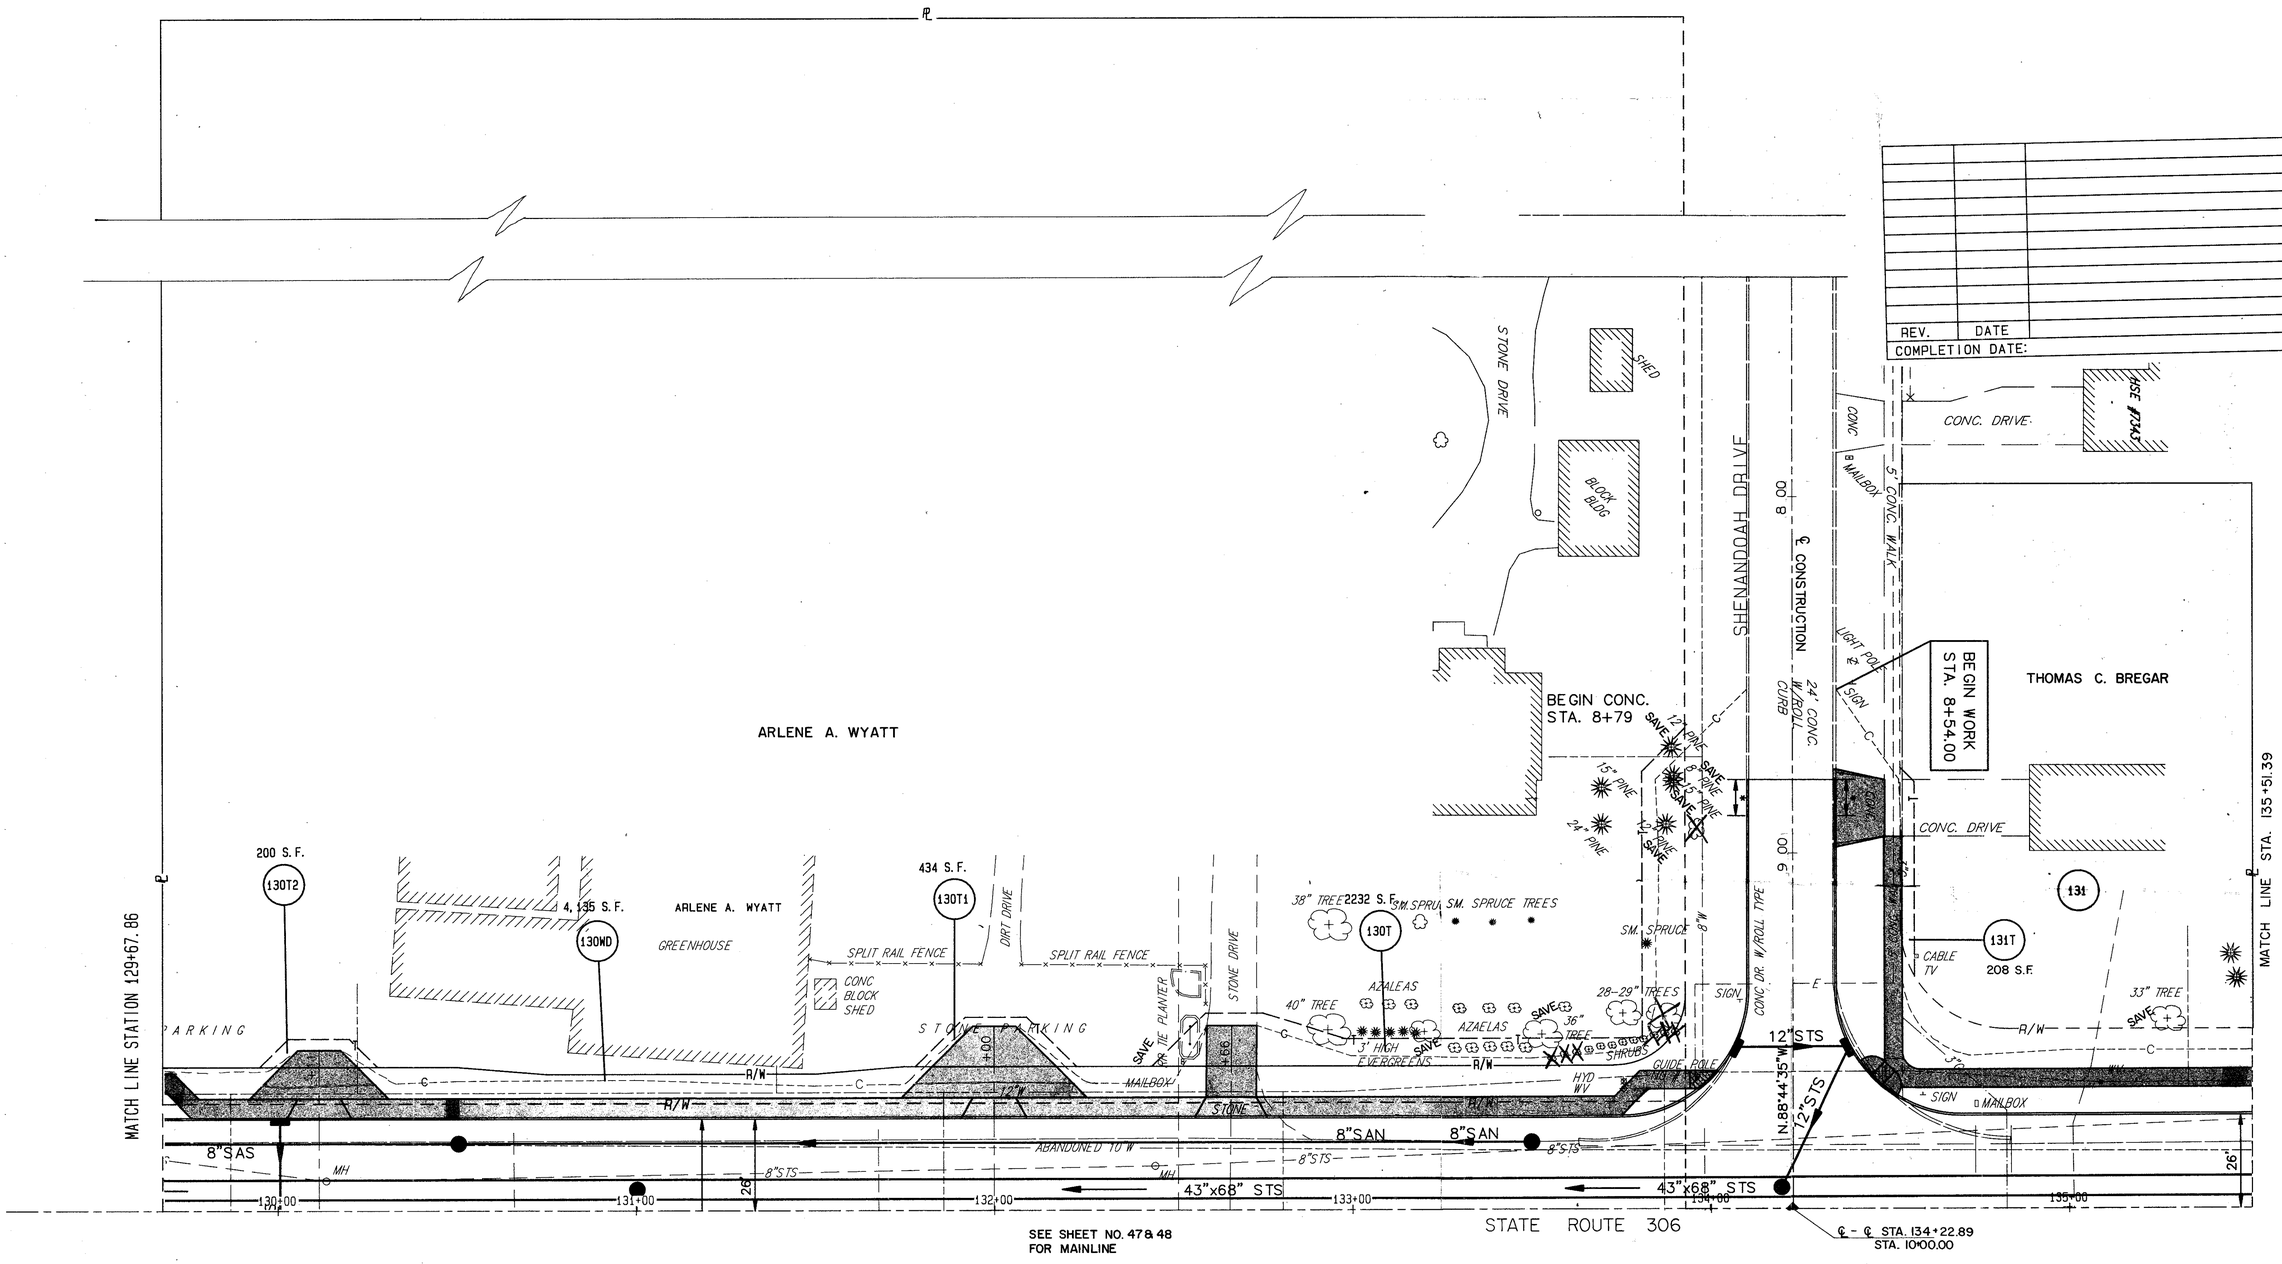

REV.	DATE
COMPLETION DATE:	

LAK - 306 - 7.12

5-2-90

RIGHT-OF-WAY PLAN SHENANDOAH DRIVE