CALC. BY DATE	LAK - 306 - 7.12	OHIO	447
CHKD. BY DATE		FHWA REGION 5	452

78
83

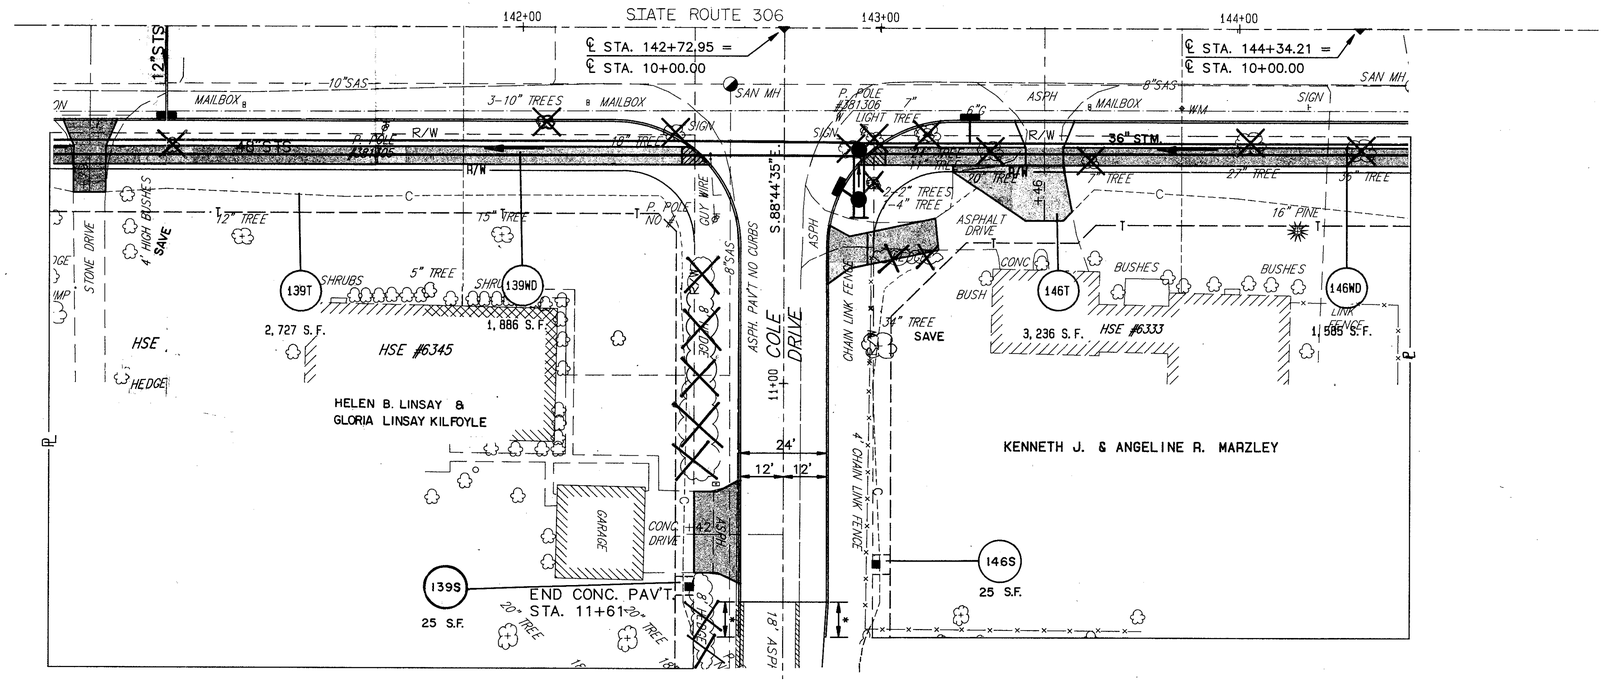

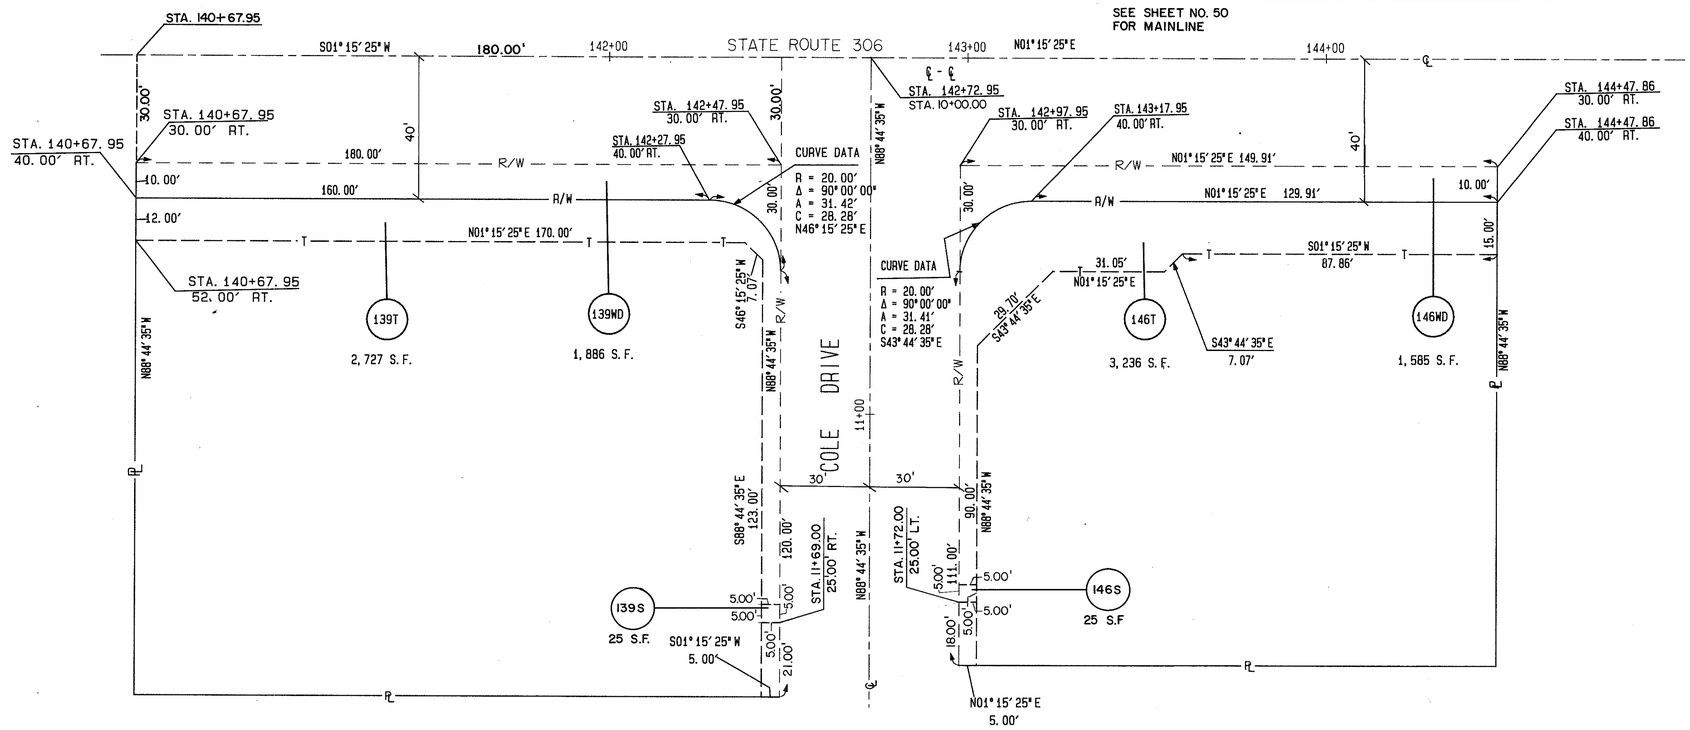

OVERLAP AREAS				
PARCEL NO.	EASM'T. REQ'D.	TOTAL S.F.	TEMP.	SEWER
139	TEMP & SEWER	2727 S.F.	2702 S.F.	25 S.F.
146	TEMP & SEWER	3236 S.F.	3211 S.F.	25 S.F.

REV.	DATE	
COMPLETION DATE:		

4/5/90

LAK - 306 - 7.12

RIGHT-OF-WAY PLAN COLE DRIVE