LAKE COUNTY
LAK.- 44 - 3.79

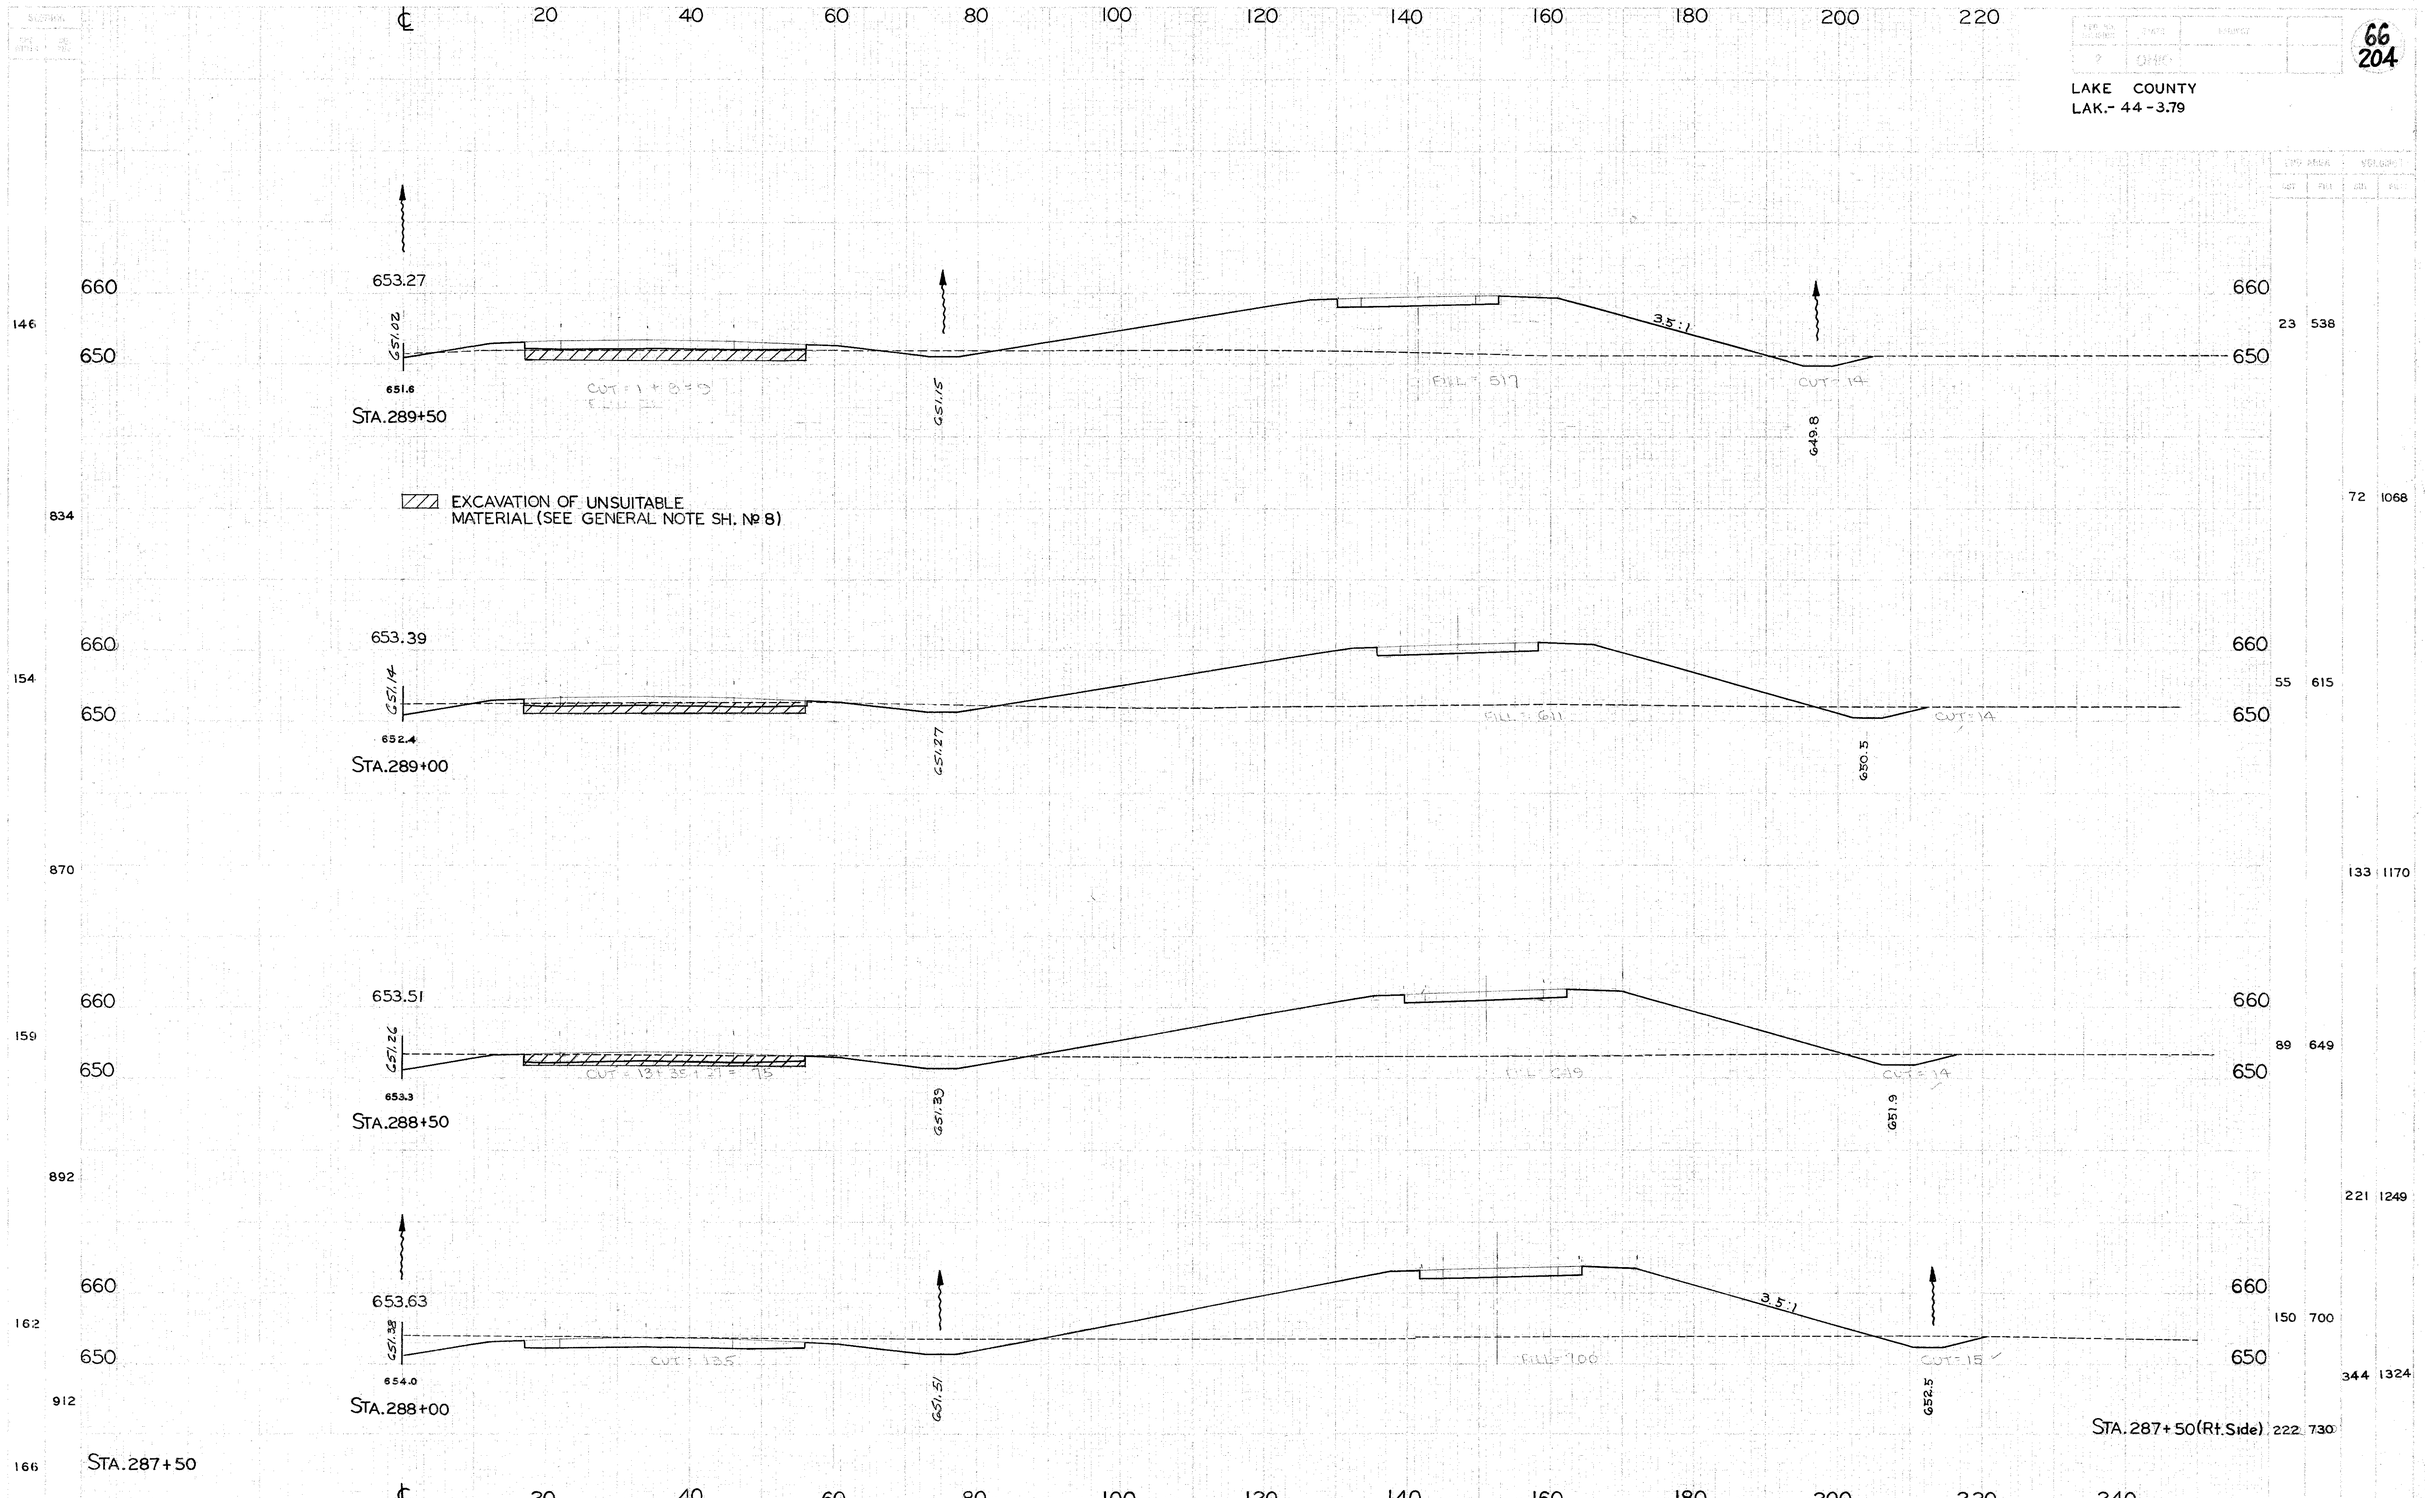

CROSS SECTIONS STA.288+00 TO STA.289+50 (RIGHT SIDE)