MICROFILMED
DEC 15 1987

FED. RD. DIVISION	STATE	PROJECT	
2	OHIO		

LAK-44-3.79

161
204

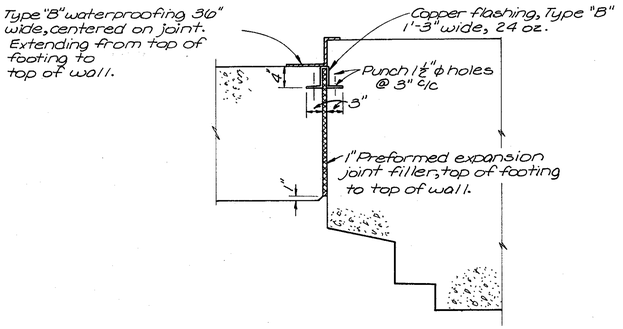

SECTION B-B

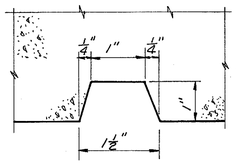

RUSTICATION GROOVE

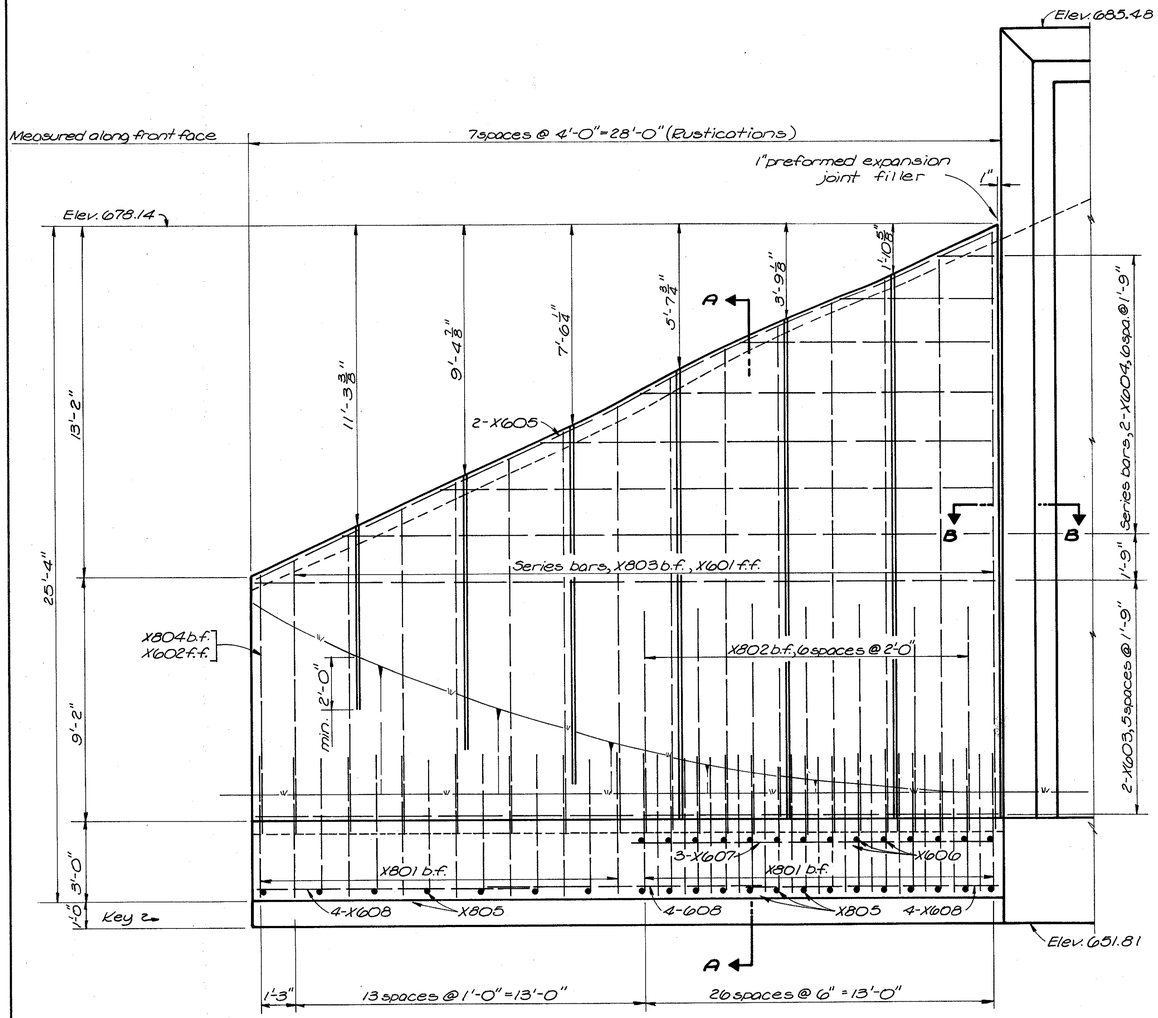

DEVELOPED ELEVATION

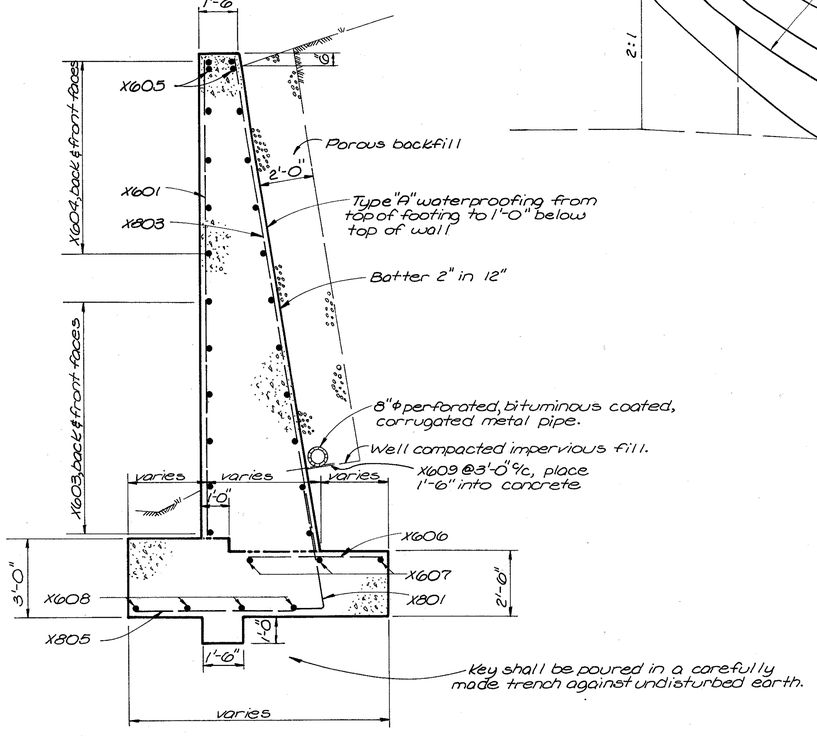

SECTION A-A

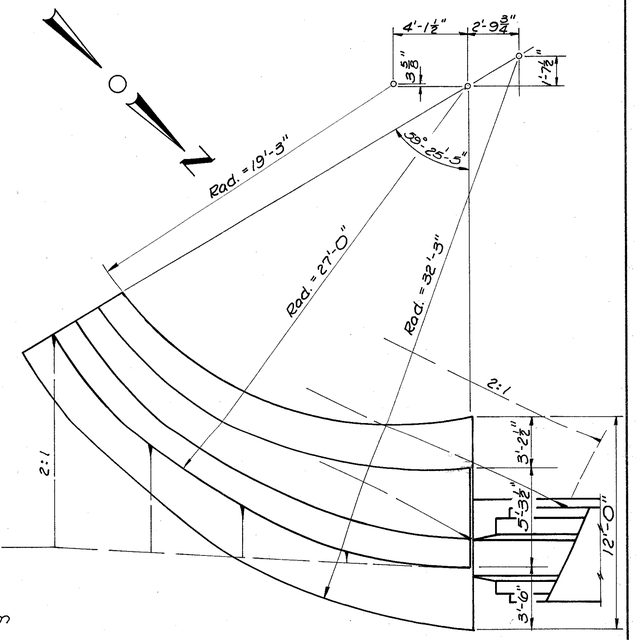

PLAN

STATE OF OHIO
DEPARTMENT OF HIGHWAYS
DIVISION OF DESIGN AND CONSTRUCTION
BUREAU OF BRIDGES

SOUTHWEST WINGWALL DETAILS WEST ABUTMENT

Bridge No. LAK-44-0483
UNDER
N.Y.C. & ST. L. R.R.

LAKE COUNTY — Sta. 271+64.18

DESIGNED	DRAWN	TRACED	CHECKED	REVIEWED	DATE	REVISED
DM	DM	MKH	WCK	BFG	8-8-61	