MICROFILMED
DEC 15 1987

FED. RD. DIVISION	STATE	PROJECT	
2	OHIO		

164
204

LAK-44-3.79

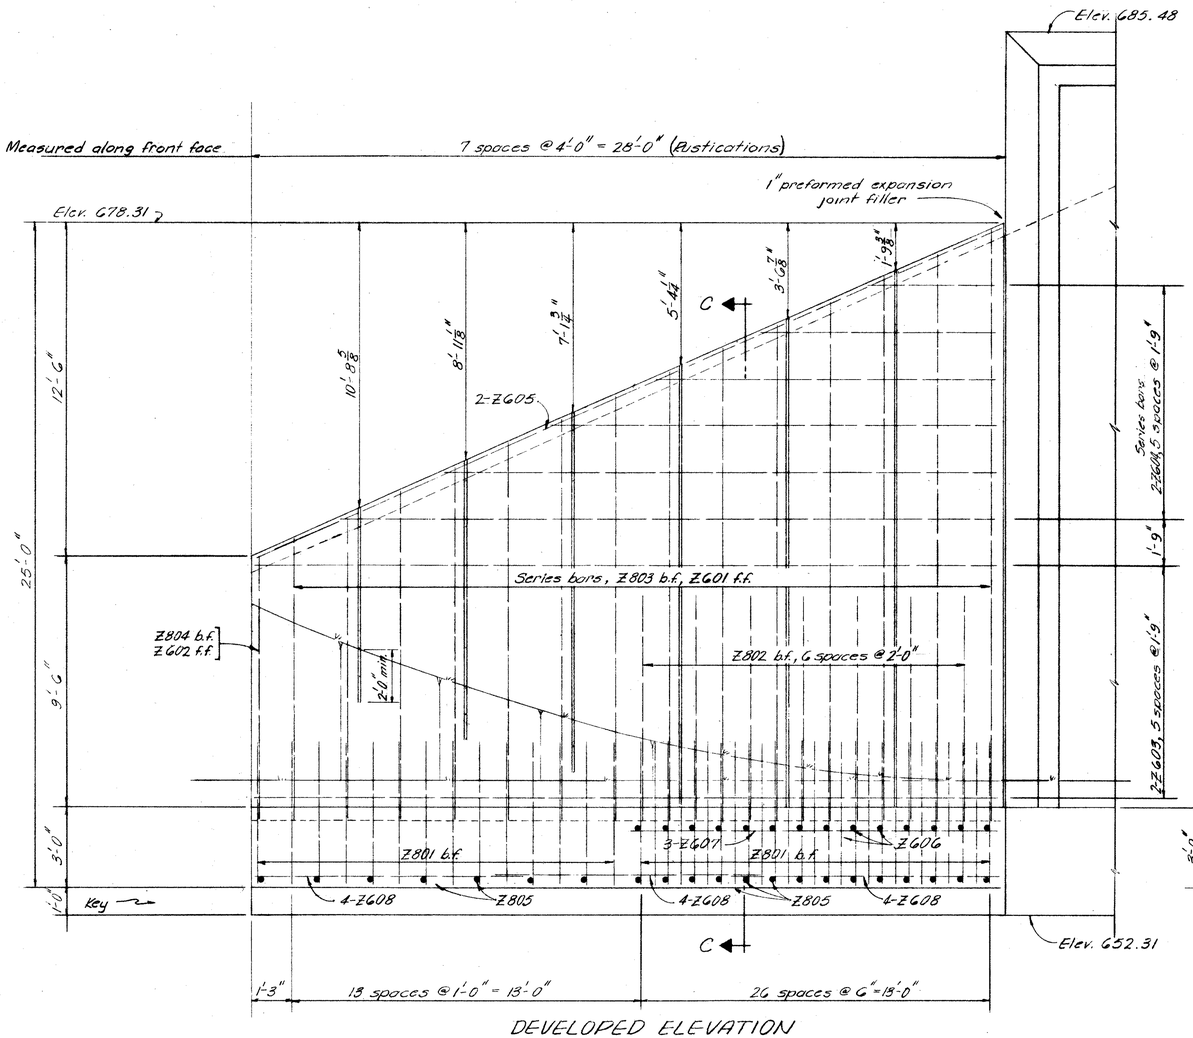

DEVELOPED ELEVATION

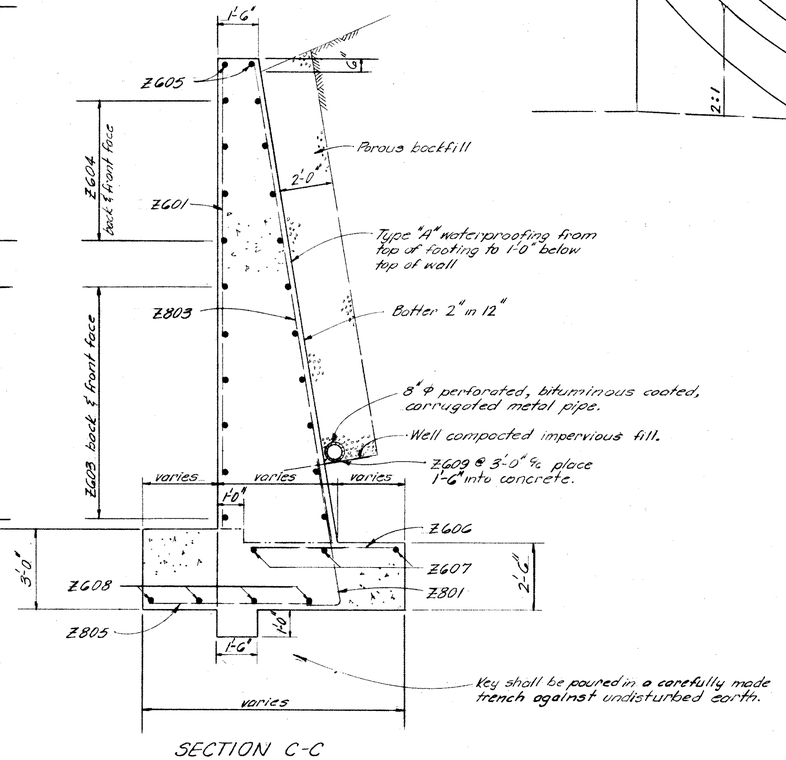

SECTION C-C

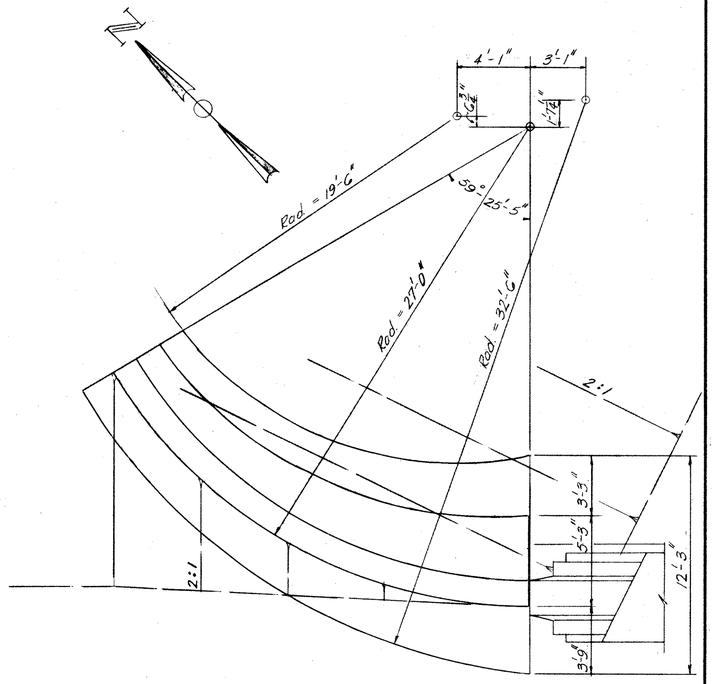

PLAN

See Sheet No. 161 "Southwest Wingwall" for expansion joint and rustication groove details.

STATE OF OHIO
DEPARTMENT OF HIGHWAYS
DIVISION OF DESIGN AND CONSTRUCTION
BUREAU OF BRIDGES

NORTHEAST WINGWALL DETAILS EAST ABUTMENT

Bridge No. LAK-44-0483
-under-
N.Y.C. & ST. L. R.R.

Lake County Sta. 271+64.18

DESIGNED	DRAWN	TRACED	CHECKED	REVIEWED	DATE	REVISED
PM	PM		WCK	BFG	8-8-61	