MICROFILMED
DEC 15 1987

FED. RD. DIVISION	STATE	PROJECT	
2	OHIO		

LAK-44-3.79

165
204

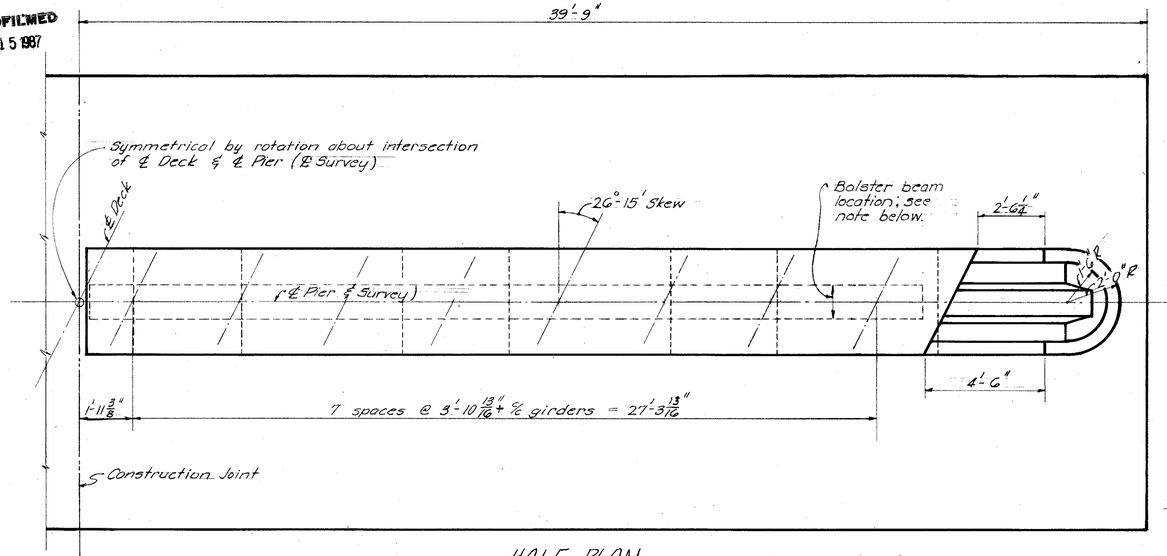

HALF PLAN

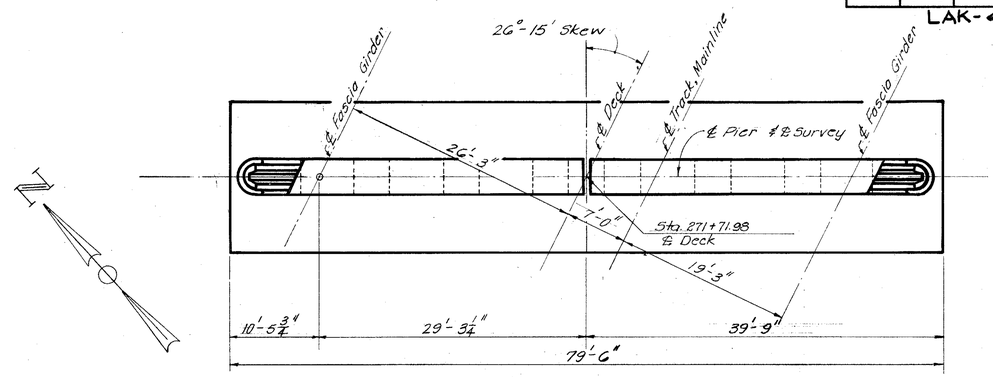

PIER PLAN

Note: Special care shall be taken by the Contractor to insure that the surface of the concrete within the bolster beam bearing area is true and level.

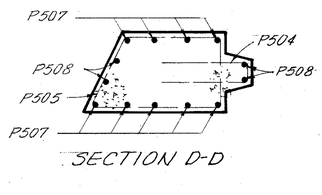

SECTION D-D

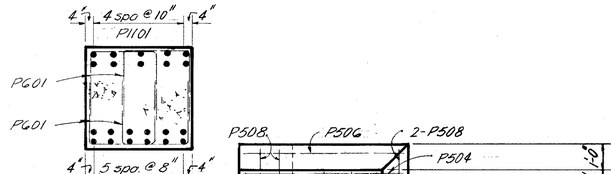

SECTION A-A

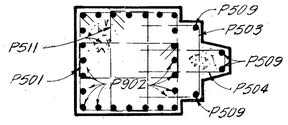

SECTION C-C

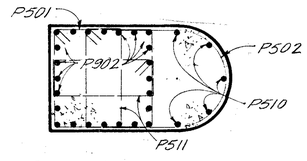

SECTION B-B

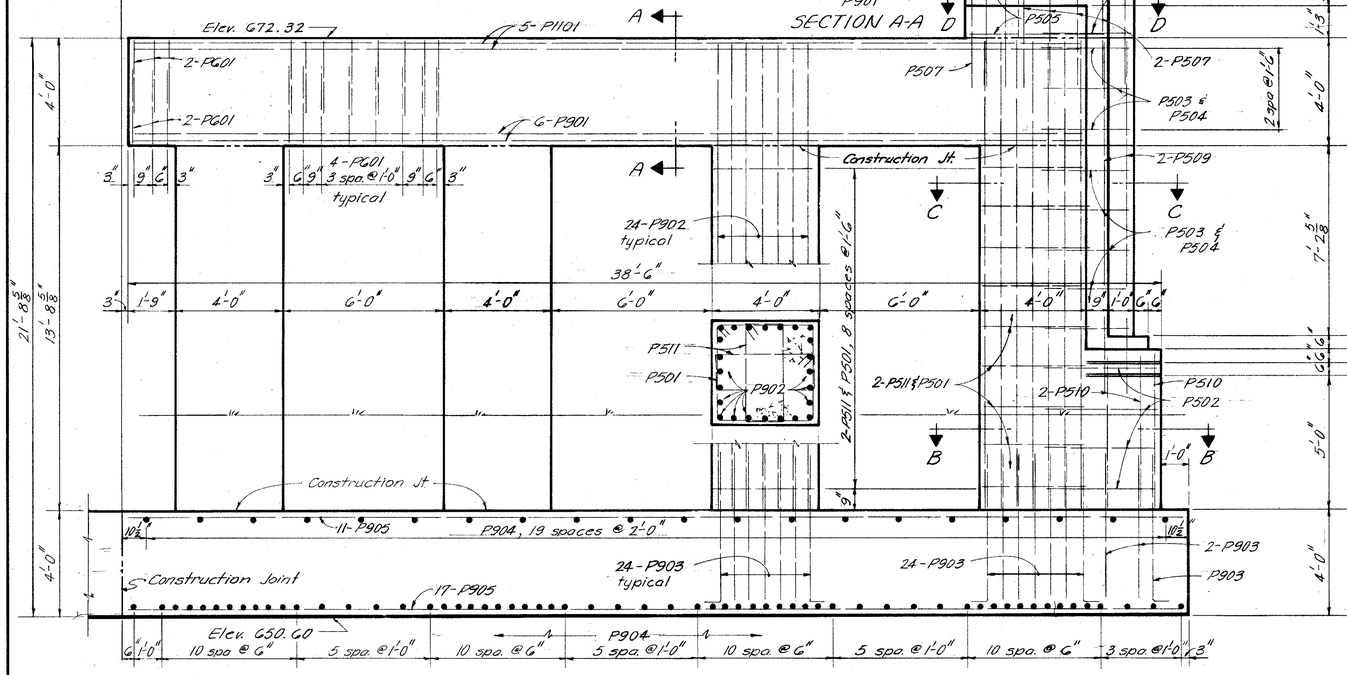

HALF ELEVATION

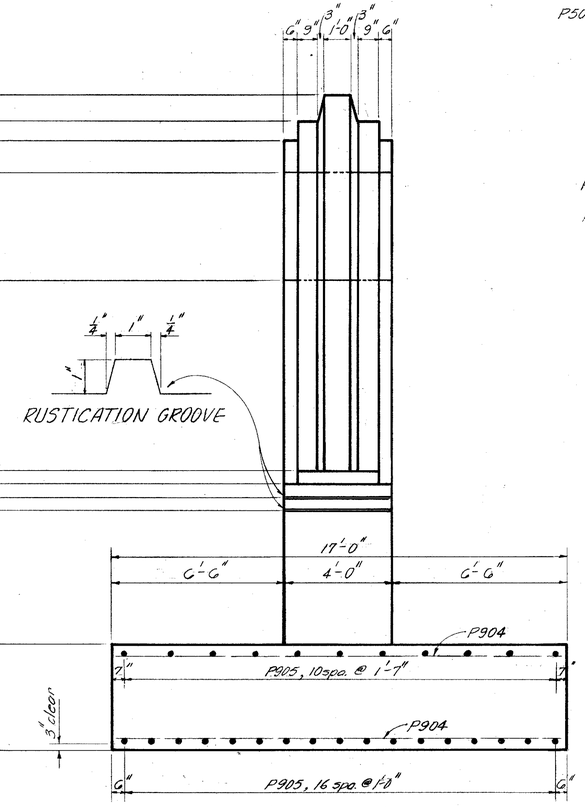

END ELEVATION

Care shall be taken when placing reinforcing steel in cap to avoid interference with the bearing anchor bolts.

STATE OF OHIO
DEPARTMENT OF HIGHWAYS
DIVISION OF DESIGN AND CONSTRUCTION
BUREAU OF BRIDGES

PIER DETAILS

Bridge No. LAK-44-0483
~under~
N.Y.C. & ST.L. R.R.

Lake County Sta. 271 + 64.18

DESIGNED	DRAWN	TRACED	CHECKED	REVIEWED	DATE	REVISED
DM	DM		WCK	BFG	8-8-61	