H-11

1-17-6

FED. RD. DIVISION	STATE	PROJECT	
2	OHIO	STATE	

1/6

LAKE COUNTY
LAK - 528-5.03

SEP 27 1963
GROUND PHOTOLAB

STATE OF OHIO
DEPARTMENT OF HIGHWAYS
LAK-528-5.03
LAKE COUNTY
VILLAGE OF MADISON

CONVENTIONAL SIGNS

Center Line
Corporation Line
Existing R/W
Proposed R/W
Slope Easement
Property Line
Fence Line
Power Pole

Existing Retaining Wall
Existing Guard Rail
Proposed Guard Rail

INDEX OF SHEETS

Title Sheet	1
General Notes	2
Plan & Profile & Right of Way	3
Site Plan	4
Structure Details	5
Structure Details & Quantities	6

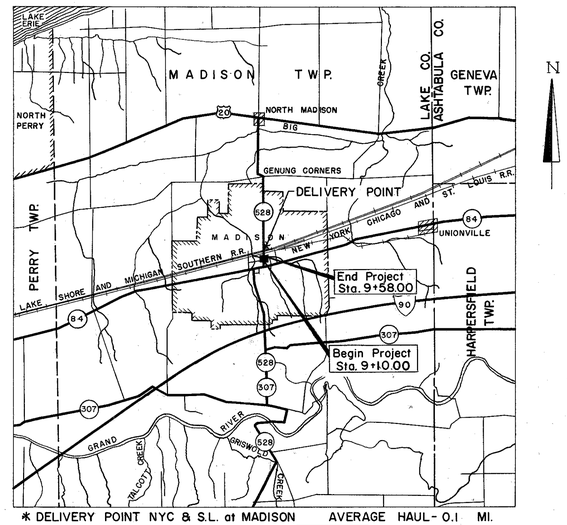

* DELIVERY POINT NYC & S.L. at MADISON AVERAGE HAUL - 0.1 MI.

SCALE: 1"= 1MI. 0 0.5 1Mi

LOCATION MAP

PORTION TO BE IMPROVED
STATE HIGHWAYS
OTHER HIGHWAYS

SCALE

PLAN AND PROFILE HOR. 1"=40'
VERT. 1"=5'

1959 SPECIFICATIONS

The Standard Specifications of the State of Ohio, Department of Highways, including changes and supplemental specifications listed in the proposal, shall govern this improvement.

The Right of Way for this improvement will be provided by the State of Ohio.

I hereby approve these plans and declare that the making of this improvement will not required the closing of the highway to traffic and that provisions for maintenance and safety of traffic will be as set forth on the plans and estimates.

Approved Wm. B. Henry
Date 9-29-60 Division Deputy Director

Approved Guy E. Neeper
Date 1-3-61 Deputy Director of Planning & Programming

Approved
Date Engineer of Bridges

Approved W. J. Cremean
Date 12-28-60 Engineer of Location & Design

Approved C. W. McCaughey
Date 12-28-60 Deputy Director of Design & Construction

Approved W. A. Denny
Date 1-3-61 First Assistant Director

Approved C. A. Hinton
Date 1-3-61 Director of Highways

LINE DATA

Begin Project Sta. 9+10.00
End Project Sta. 9+58.00
Net Length of Proj. =48.00 L.F. =0.009 Mi.

Begin Work Sta. 8+90.25
End Work Sta. 9+70.00
Net Length of Work = 79.75 L.F. =0.015 Mi.

STANDARD DRAWINGS

NUMBER	DATE	NUMBER	DATE
DR-1	1-3-55		
G-7.07	6-1-56		
I-15 No.2A	8-17-60		
I-15 No. 1	5-21-59		
L-3	4-1-50		
RI-1	7-15-58		
AS-1-54	12-1-54		
T.J.	9-12-60		
B-T-71R	3-2-53		
L J № 1	7-1-55		
L-3-A	4-1-50		

SUPPLEMENTAL SPECIFICATIONS

NUMBER	DATE	NUMBER	DATE
S-101	12-2-59		

00207

PLANS PREPARED BY
ALDEN E. STILSON & ASSOCIATES, Limited
CONSULTING ENGINEERS
75 PUBLIC SQUARE
CLEVELAND, OHIO
FOR
STATE OF OHIO

SEP 27 1963
GROUND PHOTOLAB

FILE NUMBER	LAKE COUNTY	LAK-528-5.03
	DATE OF LETTING	
	CONTRACT NUMBER	