CALC. BY: J.C. DATE: 2/13/84 CHKD. BY: K.S. DATE: 3/6/84	LAK - 535 - 0.42 HIGH STREET / WATER STREET	OHIO FHWA REGION 5	38/225

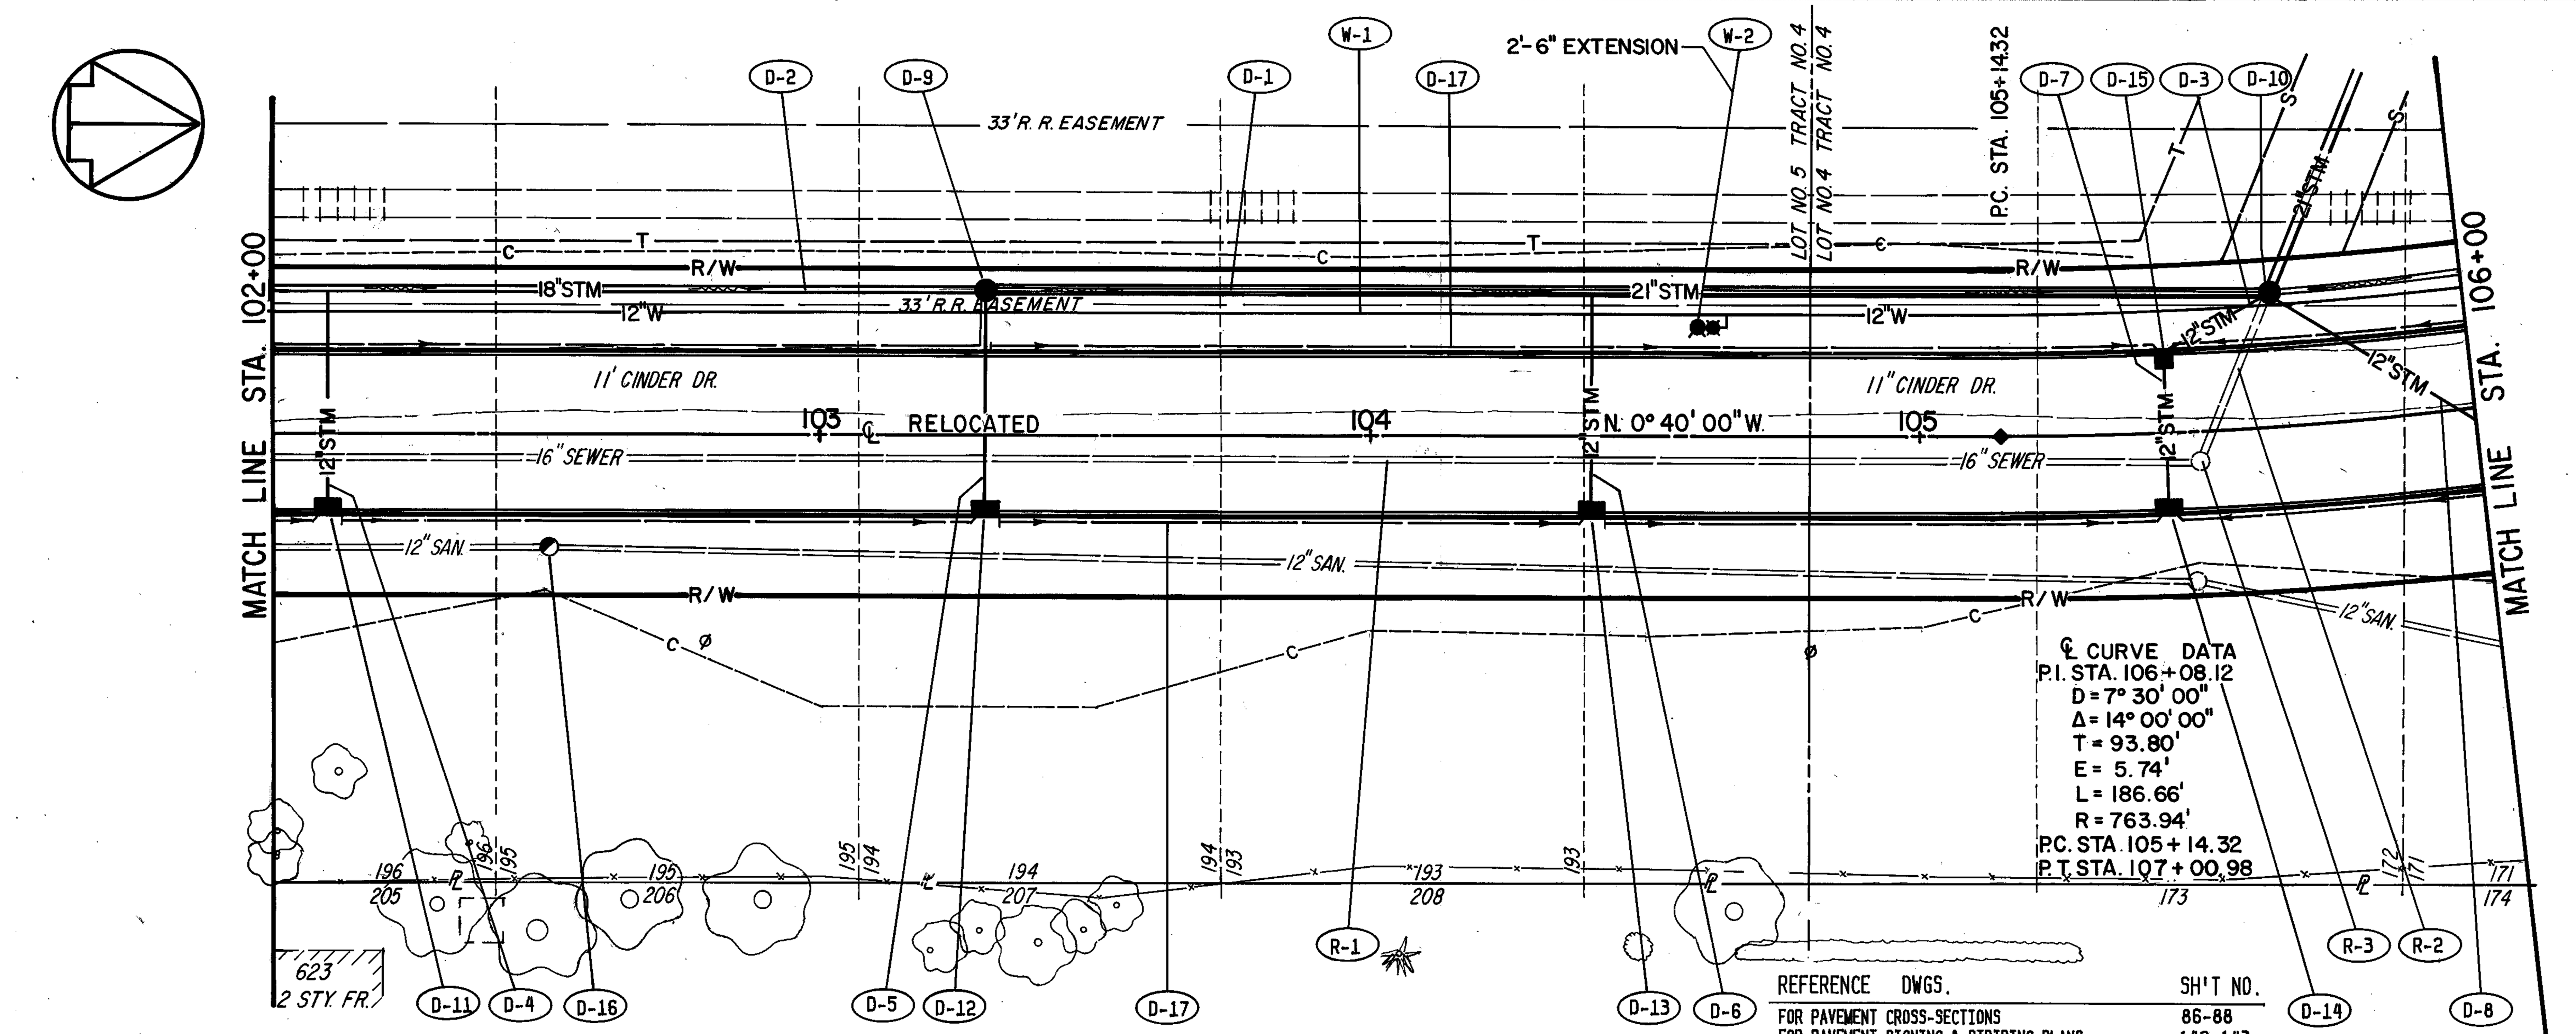

REFERENCE DWGS.	SH'T NO.
FOR PAVEMENT CROSS-SECTIONS	86-88
FOR PAVEMENT, SIGNING & STRIPING PLANS	142, 143
FOR STORM SEWER & OUTLET PROFILES	153, 160
FOR STORM CROSS CONNECTION DETAILS	167
FOR RIGHT-OF-WAY PLANS	211-212
FOR DRIVEWAY PROFILES	-
FOR DRIVEWAY SUMMARY & CONSTRUCTION DETAILS	-

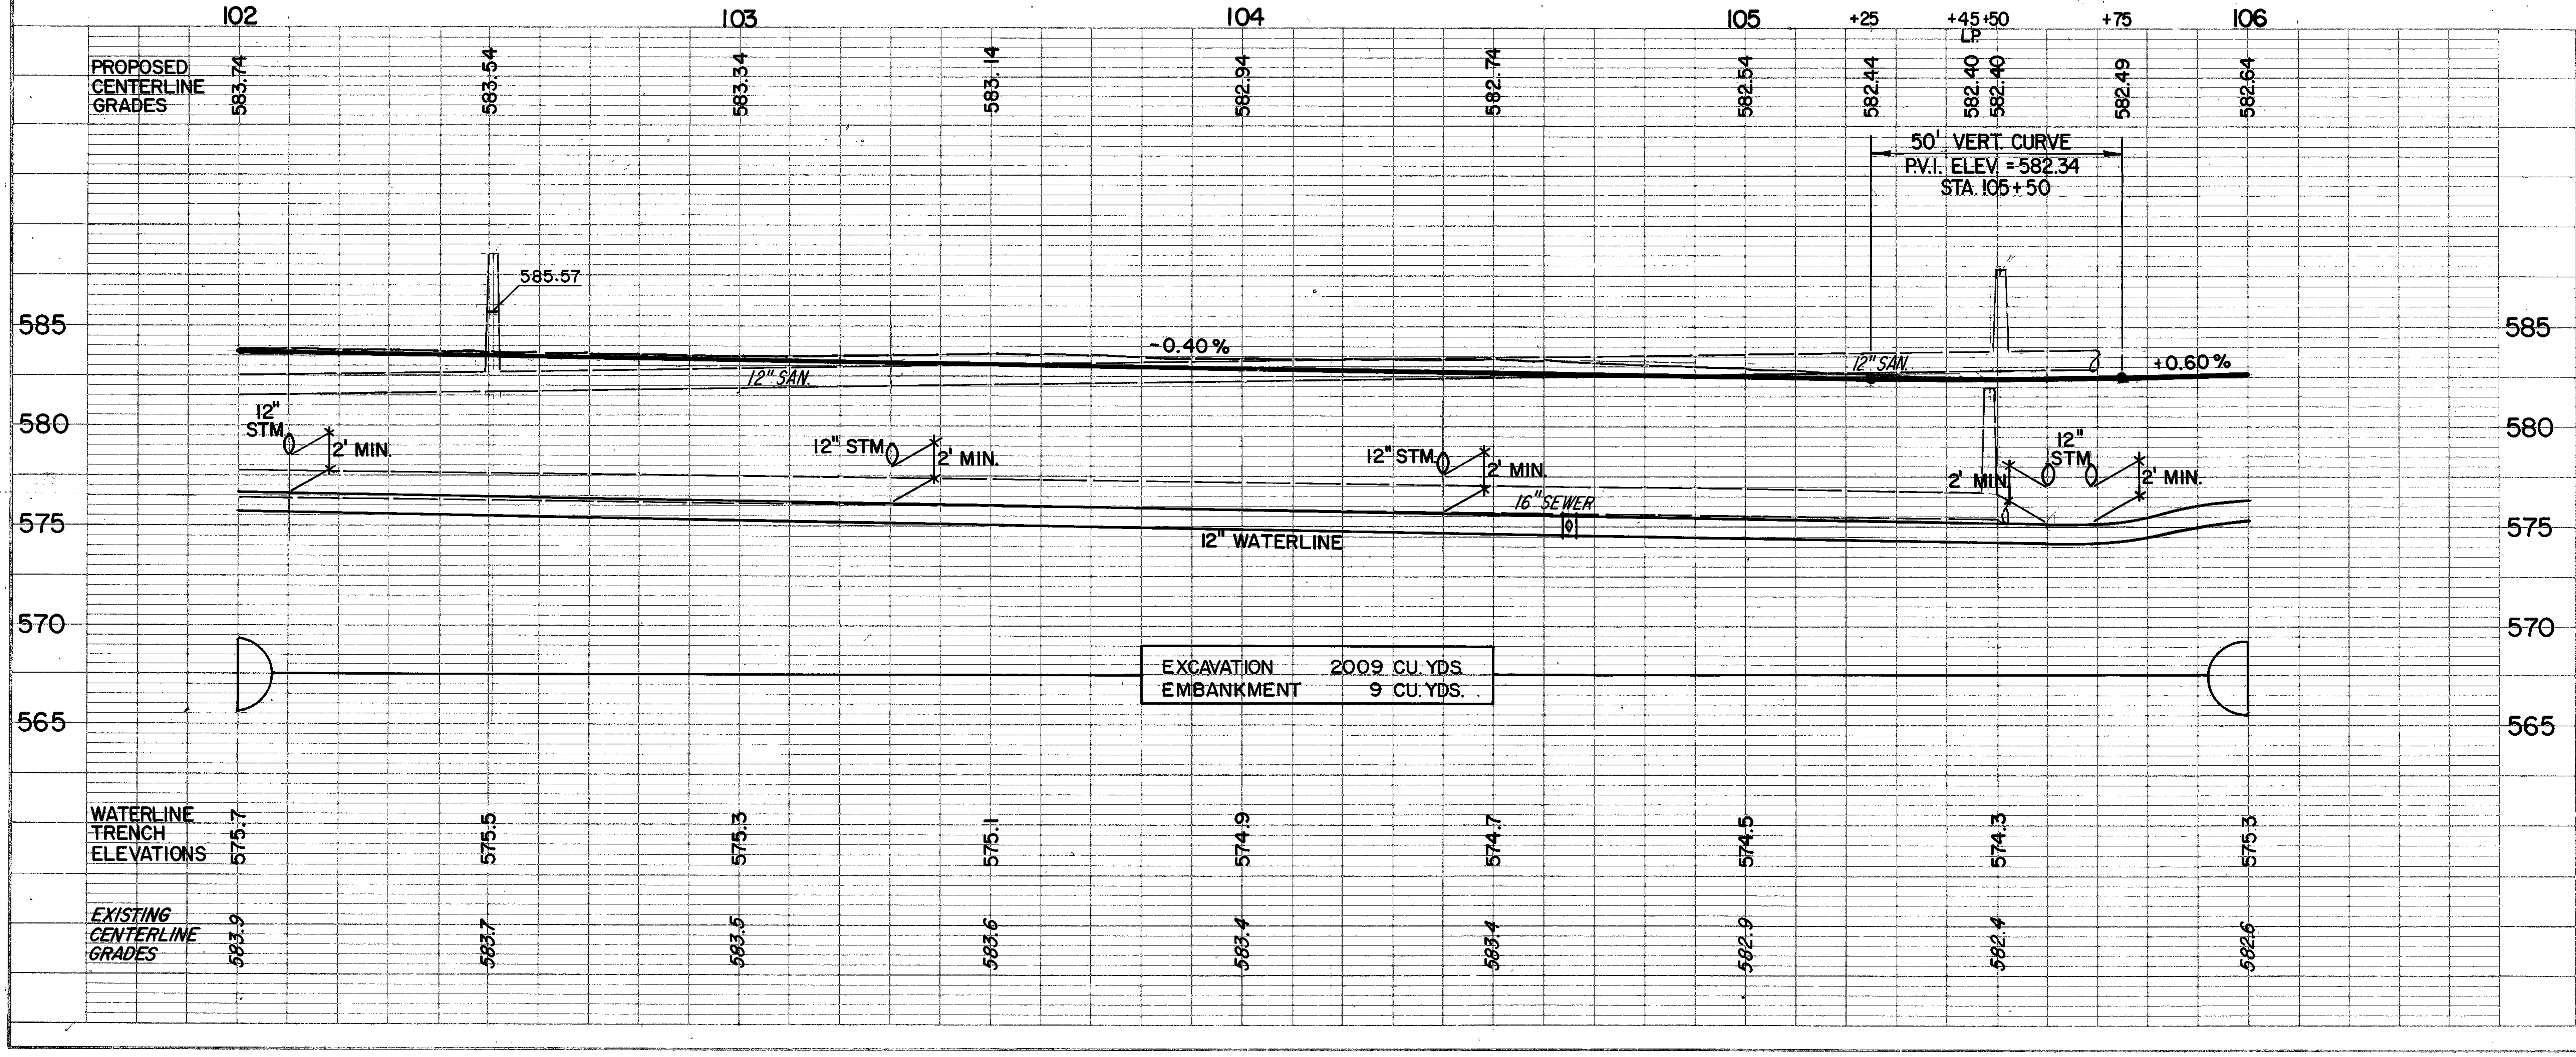

DRAINAGE

REF	LOCATION	603 21" CONDUIT TYPE C, AS PER PLAN (LF.)	603 18" CONDUIT TYPE C, AS PER PLAN (LF.)	603 12" CONDUIT TYPE C, AS PER PLAN (LF.)	603 12" CONDUIT TYPE B, AS PER PLAN (LF.)	604 MANHOLE STD NO.3 MOD AS PER PLAN (EA.)	604 CATCH BASIN STD NO.3 MOD AS PER PLAN (EA.)	604 CATCH BASIN STD NO. 3A MOD AS PER PLAN (EA.)	604 MANHOLE RECONSTRUCTED TO GRADE (EA.)	605 6" SHALLOW PIPE UNDERDRAIN, AS PER PL (LF.)	603 6" CONDUIT TYPE F, AS PER PLAN (LF.)
D-1	103+30 - 105+66.4, 26.5'L.	235.4									
D-2	102+00 - 103+30, 26.5'L.		130								
D-3	105+45, 14'L. - 105+66.4, 26.5'L.			21							
D-4	102+10, 14'R. - 26.5'L.				40						
D-5	103+30, 14'R. - 26.5'L.				40						
D-6	104+40, 14'R. - 26.5'L.				40						
D-7	105+45, 14'R. - 14'L.				26.5						
D-8	105+66.4, 26.5'L. - 106+00, 2'R.				44						
D-9	103+30, 26.5'L.					1					
D-10	105+65.83, 26.5'L.					1					
D-11	102+10, 14'R.						1				
D-12	103+30, 14'R.						1				
D-13	104+40, 14'R.						1				
D-14	105+45, 14'R.						1				
D-15	105+45, 14'L.							1			
D-16	102+50.5, 20.5'R.								1		
D-17	102+00 - 106+00, L. & R.									730	80
	TOTALS	235.4	130	21	190.5	2	4	1	1	730	80

ROADWAY

REF	LOCATION	202 PIPE REMOVED 24" AND UNDER (LF.)	202 MANHOLE REMOVED (EA.)
R-1	102+00, 4'R. - 105+51, 6'R.	353	
R-2	105+51, 6'R. - 105+66.4, 26.5'L.	33	
R-3	105+51, 6'R.		1
	TOTALS	386	1

WATERWORKS

REF	LOCATION	SPEC 12" CL.52 D.I. PIPE AND C.I. FITTINGS (LF.)	SPEC 6" HYDRANT ASSEMBLY TYPE B (EA.)
W-1	102+00 - 106+00	400	
W-2	104+65, 22'L.		1
	TOTALS	400	1

PLAN NOTE BOOK No. — SURVEYED / PLOTTED / ALIGNMENT CHECKED / RT. OF WAY CHECKED — BY — DATE

PROFILE NOTE BOOK No. — SURVEYED / PLOTTED / GRADES CHECKED / B. M.'s NOTED / STRUCTURE NOTATIONS CHECKED — BY — DATE

PLATE 1 PLAN-PROFILE B P R STANDARD

PLAN & PROFILE STA. 102+00 TO STA. 106+00

WATER STREET