CALC BY: [illegible] DATE 2-3-64
CHKD BY: MS DATE 3/11/64

LAK - 535 - 0.42
HIGH STREET / WATER STREET

OHIO
FHWA REGION 5

52
225

FINAL SURVEY
NOTE BOOK
NO.
SURVEYED
PLOTTED
TEMPLATE
AREAS
AREAS CHECKED
BY
DATE

ORIGINAL SURVEY
NOTE BOOK
NO.
SURVEYED
PLOTTED
TEMPLATE
AREAS
AREAS CHECKED
BY
DATE

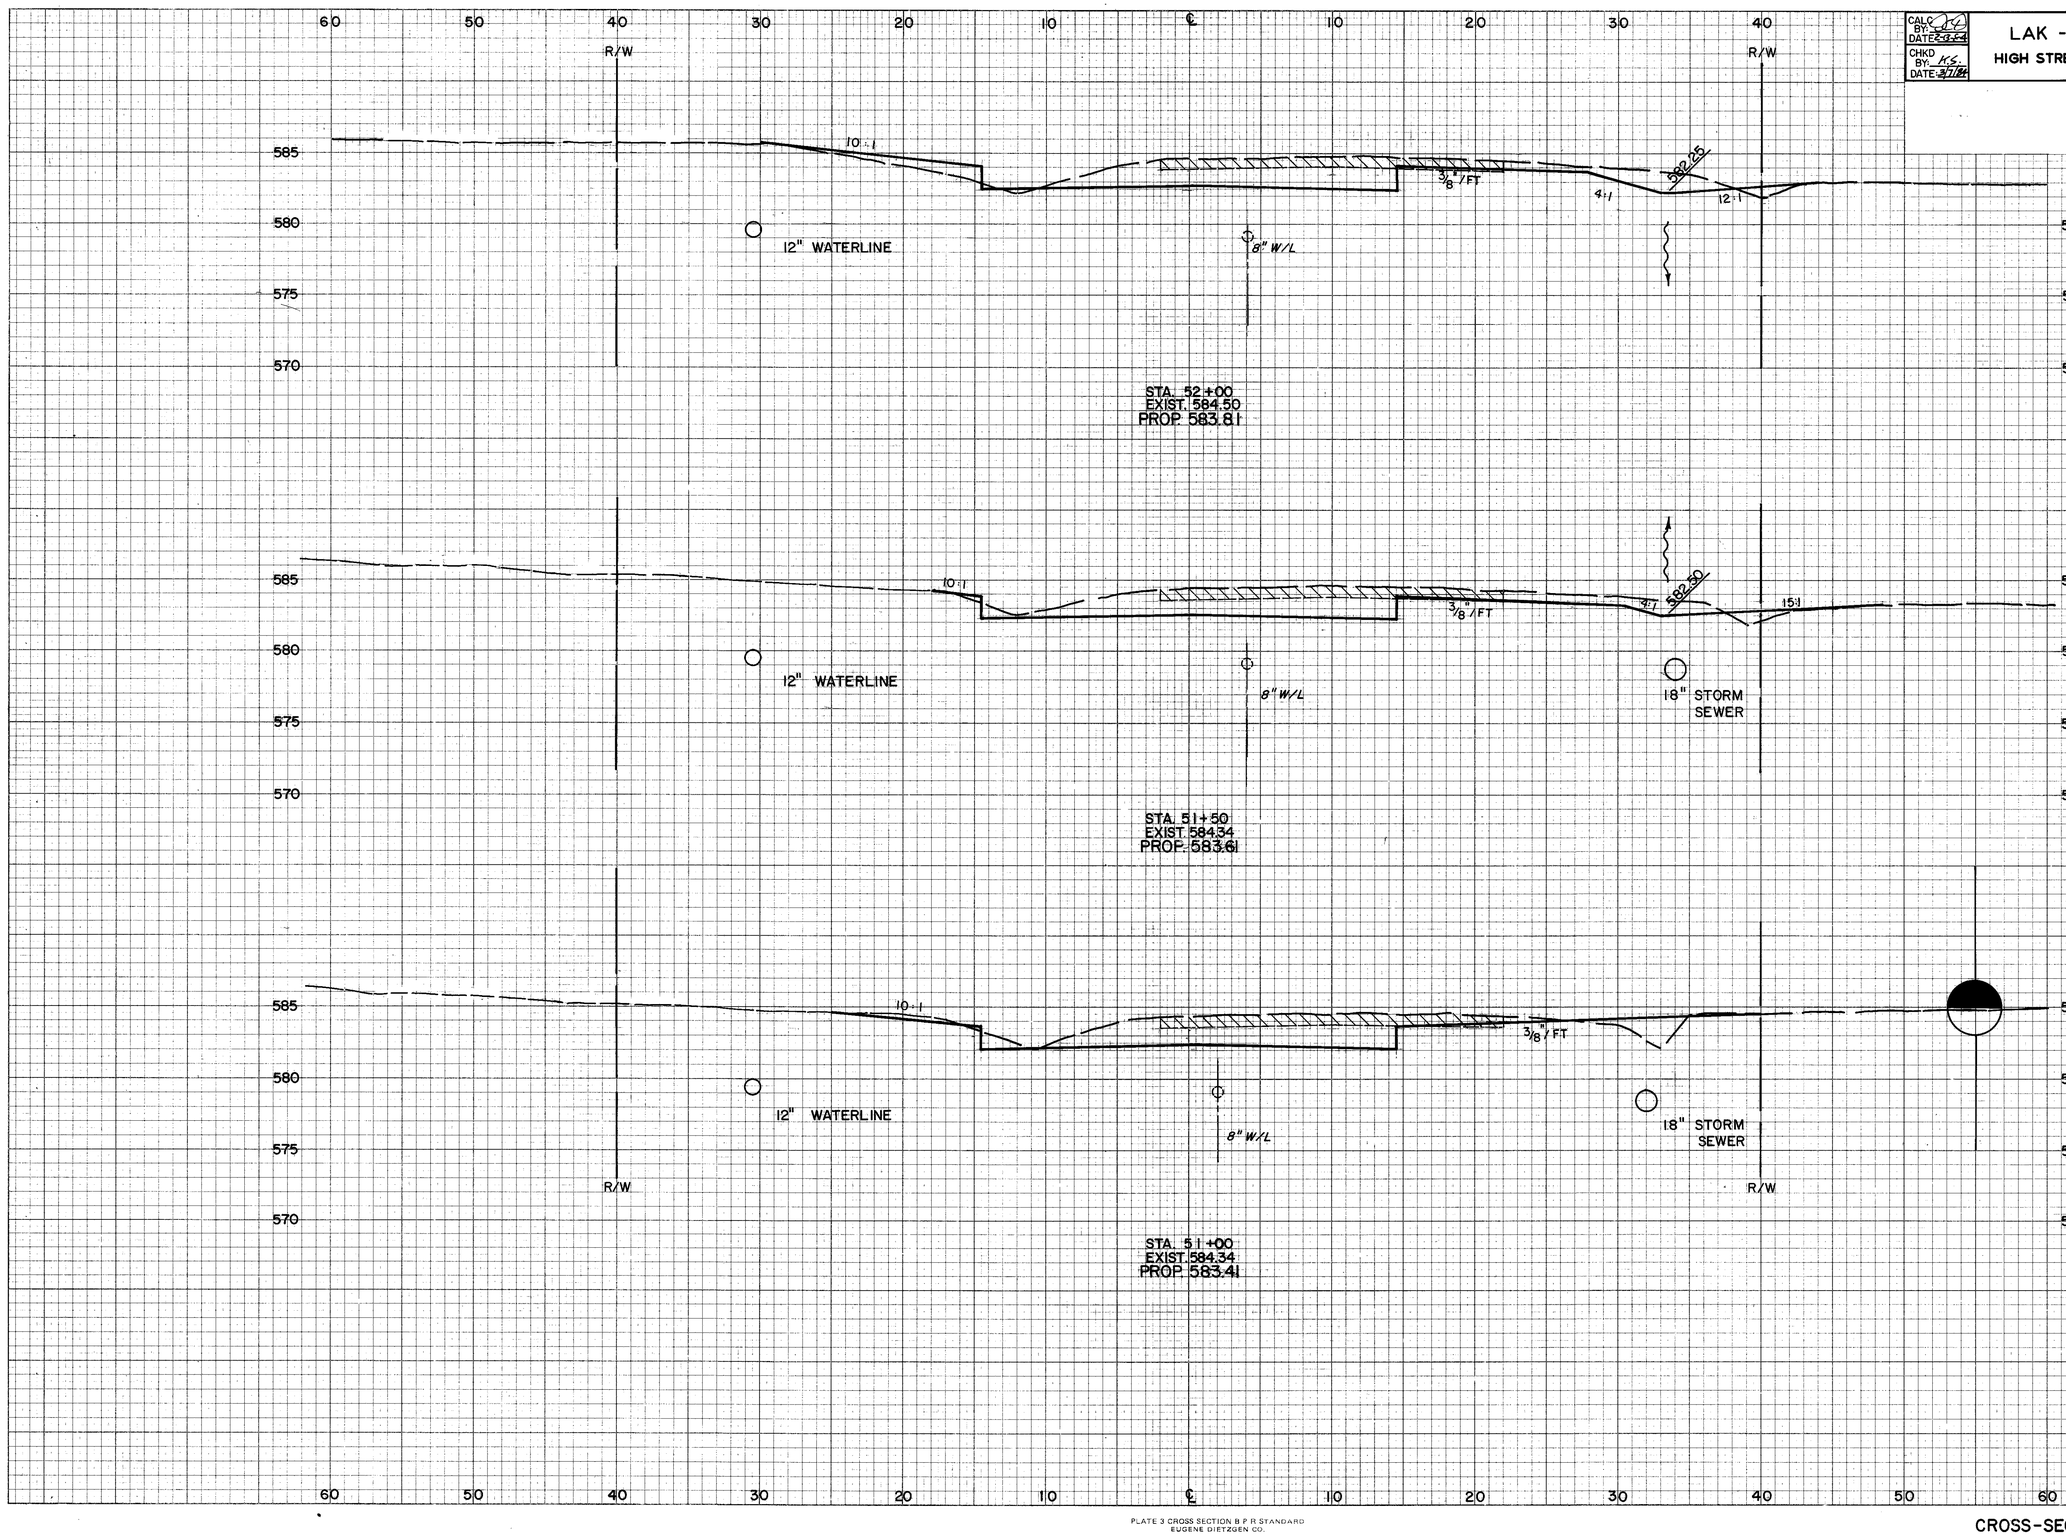

END AREA		VOLUME	
CUT	FILL	CUT	FILL
42.2	9.5		
		79.6	13.1
43.8	4.6		
		73.7	11.4
35.8	7.7		
		81.2	8.0

HIGH STREET

PLATE 3 CROSS SECTION B P R STANDARD
EUGENE DIETZGEN CO.

CROSS-SECTIONS STA. 51+00 TO STA. 52+00