CALC BY: DATE: 2-17-64
CHKD BY: KS DATE: 3/7/64

LAK - 535 - 0.42
HIGH STREET / WATER STREET

OHIO
FHWA REGION 5

59
225



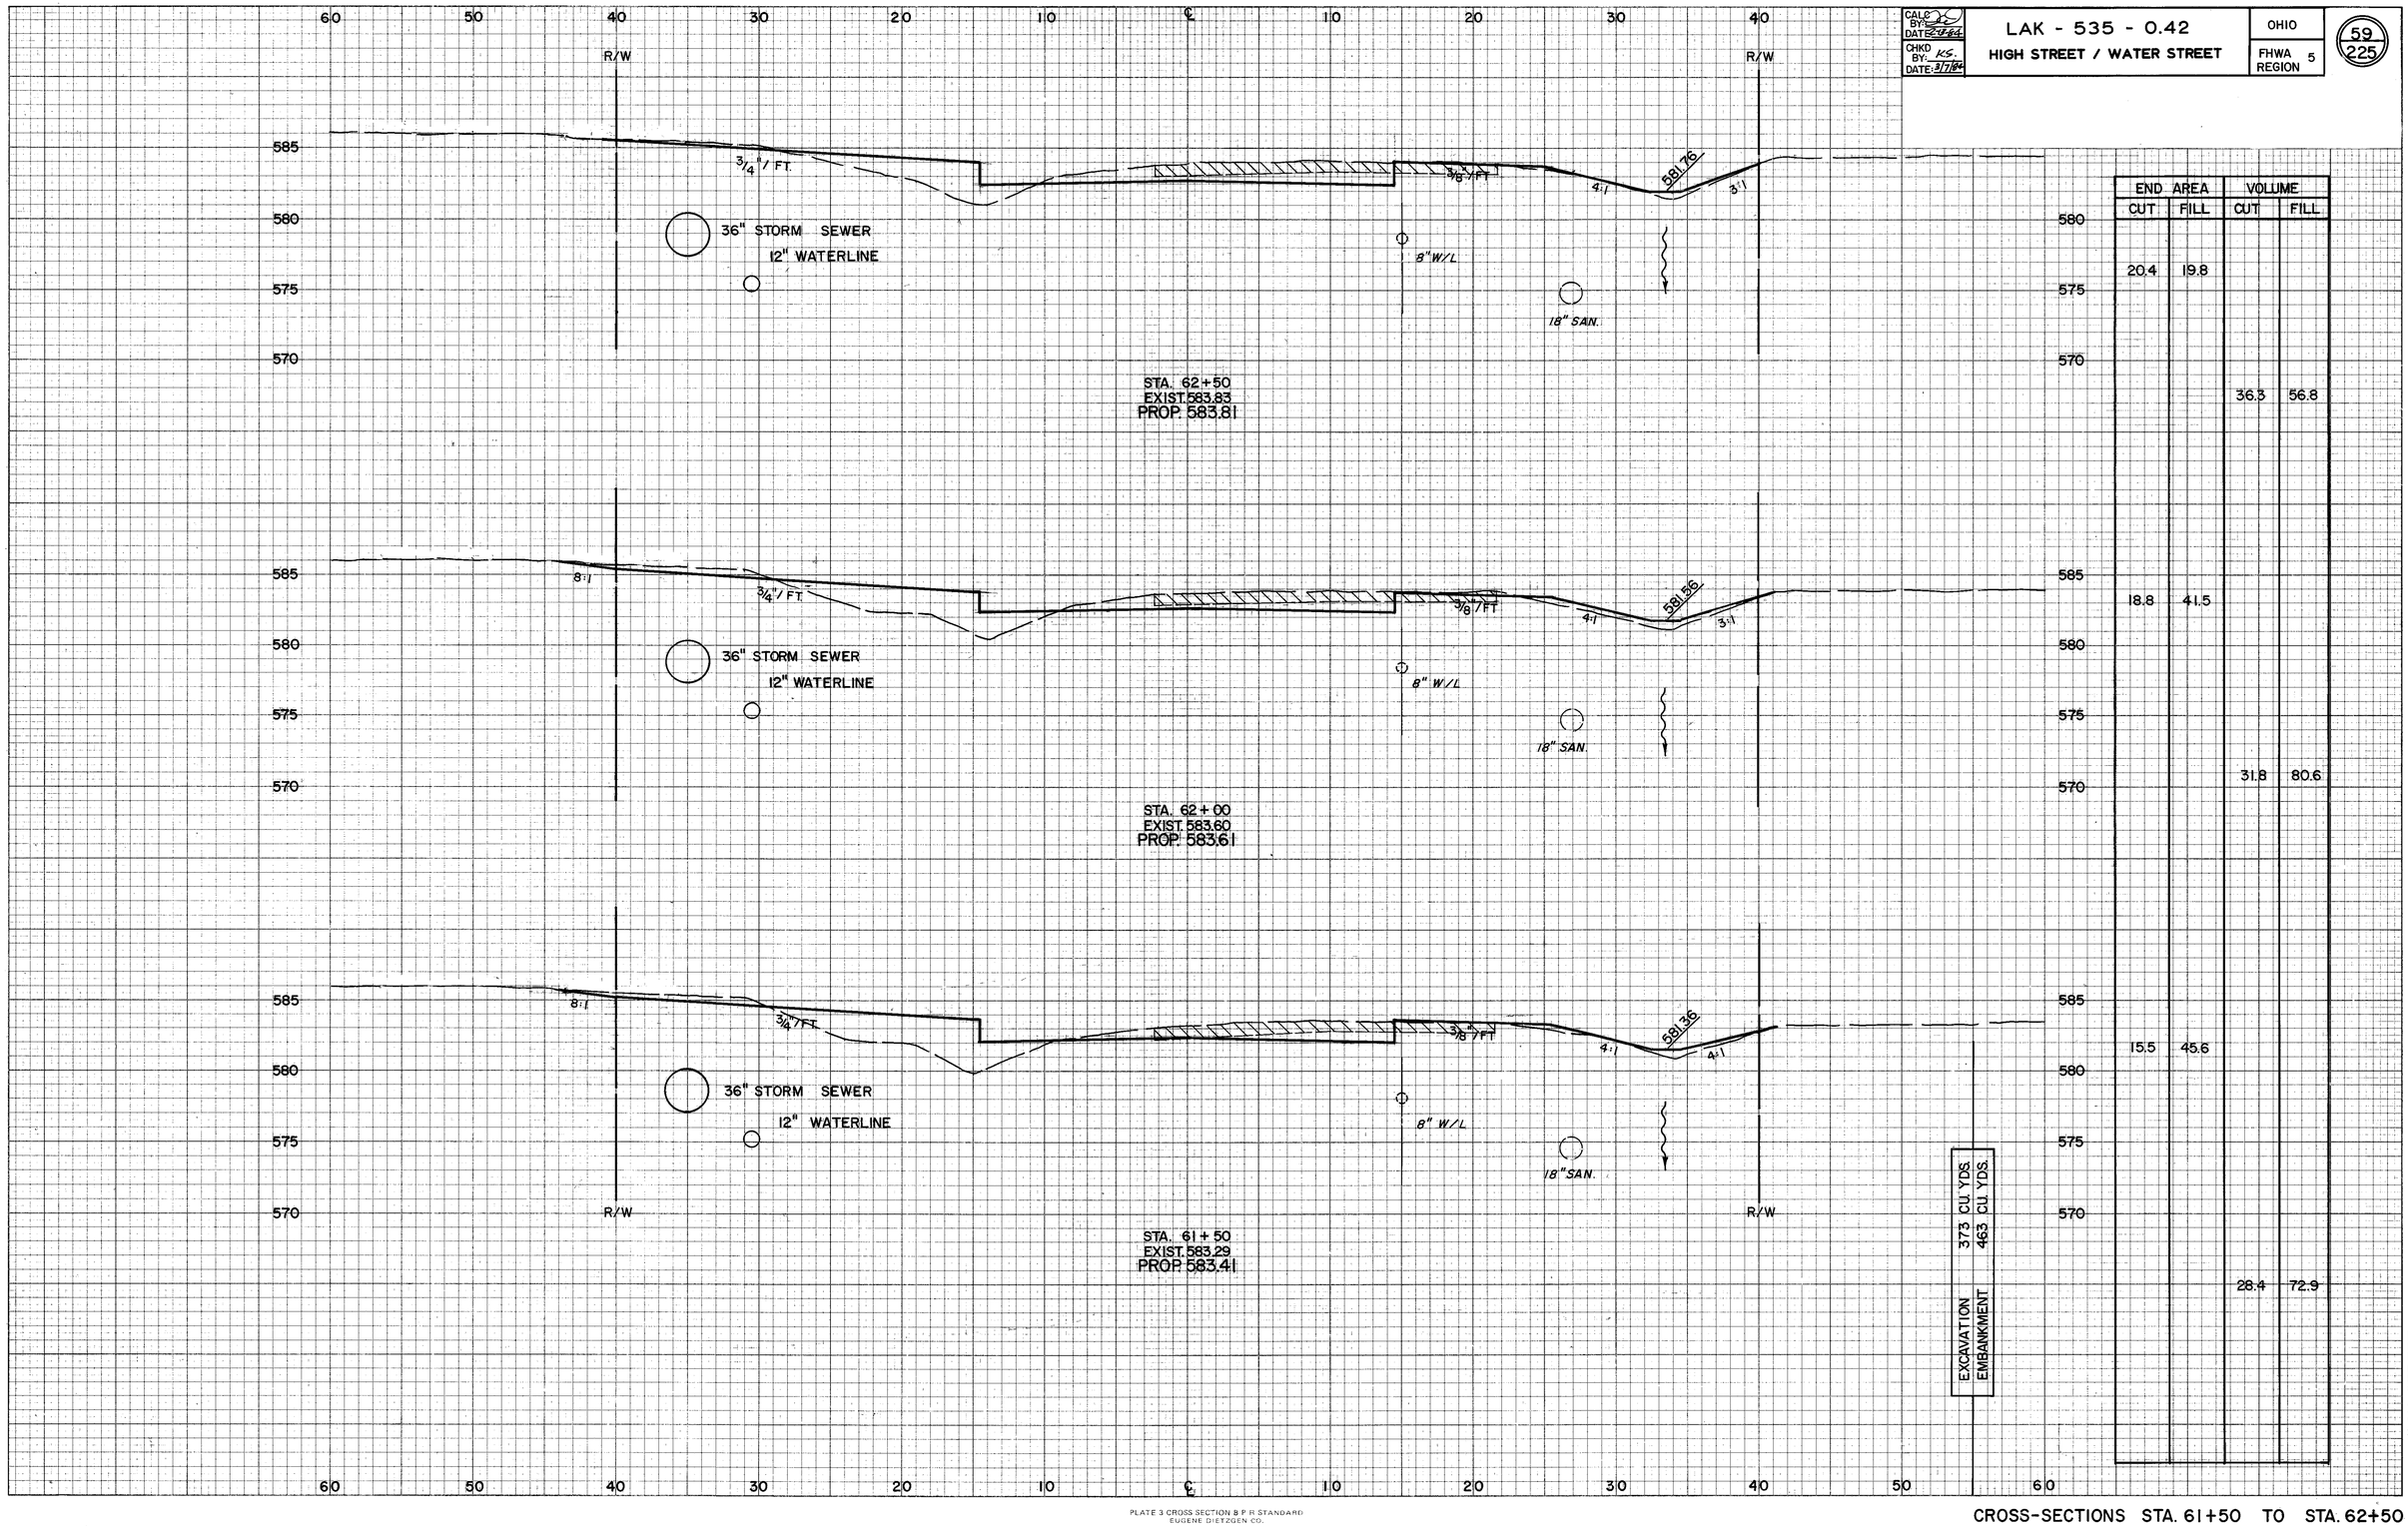

END AREA		VOLUME	
CUT	FILL	CUT	FILL
20.4	19.8		
		36.3	56.8
18.8	41.5		
		31.8	80.6
15.5	45.6		
		28.4	72.9

EXCAVATION	373 CU. YDS.
EMBANKMENT	463 CU. YDS.

HIGH STREET

PLATE 3 CROSS SECTION B.P.R. STANDARD
EUGENE DIETZGEN CO.

CROSS-SECTIONS STA. 61+50 TO STA. 62+50