CALC. BY: TPH. DATE: 3-22-84	LAK - 535 - 0.42	OHIO	198 / 225
CHKD. BY: DATE: 3-22-84	HIGH STREET / WATER STREET	FHWA REGION 5	R/W 7 / 34

VILLAGE OF FAIRPORT HARBOR
LAKE COUNTY, OHIO
TOWNSHIP 11 NORTH, RANGE 8 WEST
CONNECTICUT WESTERN RESERVE

0 20 40
10 30 50
SCALE 1" = 20'

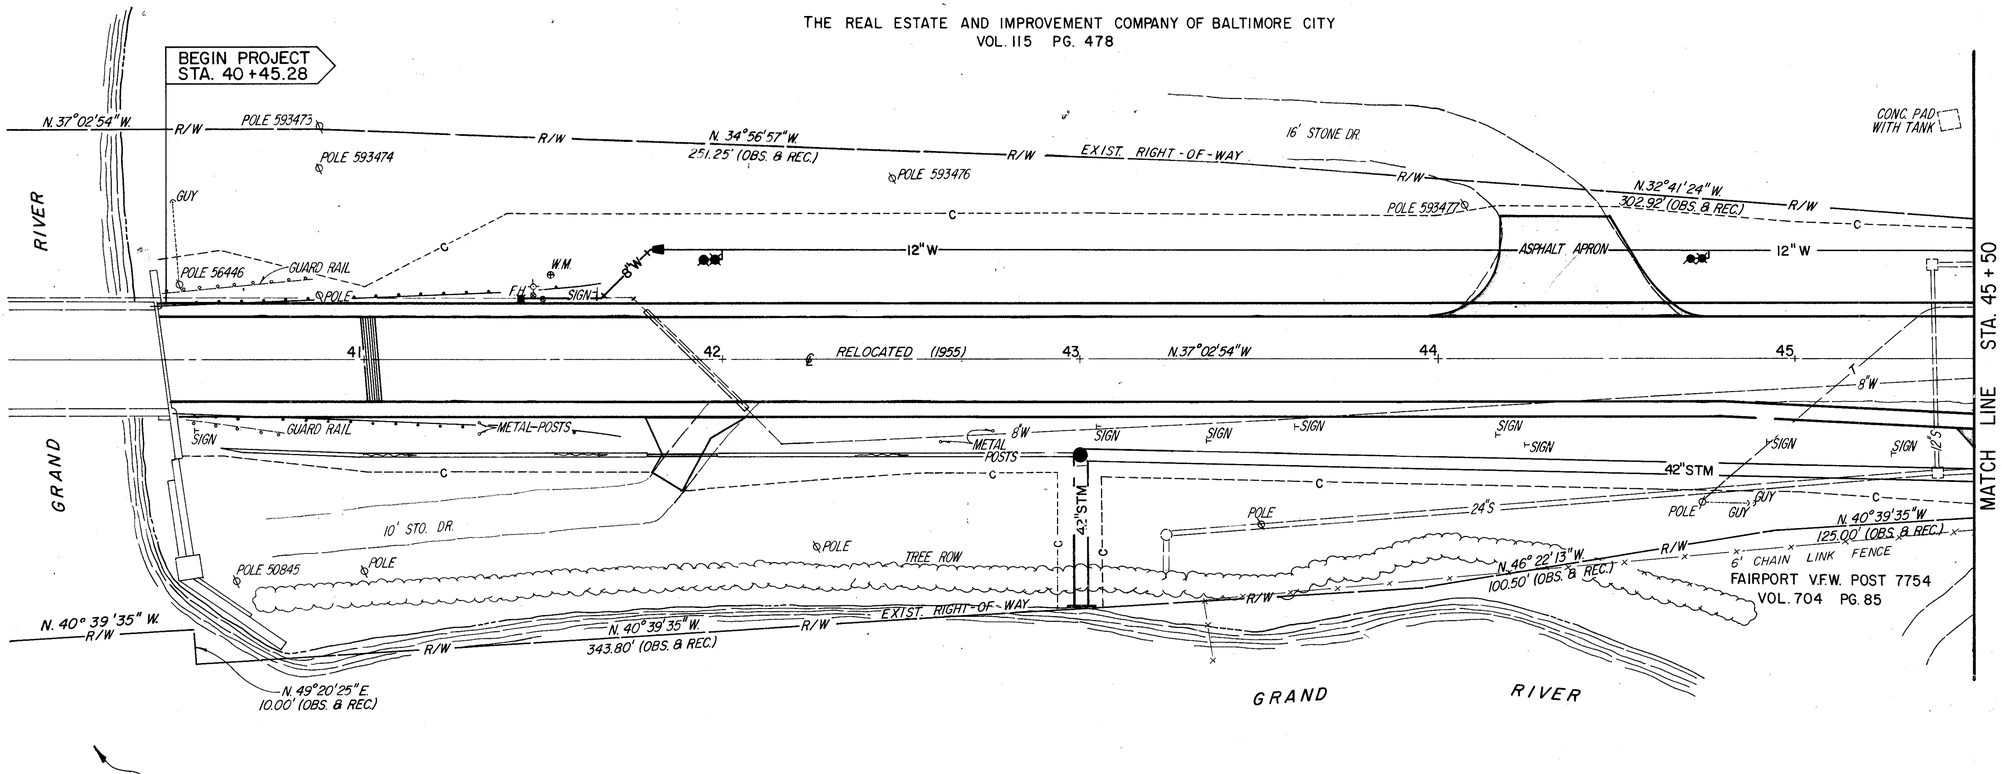

REV.	DATE	DESCRIPTION
COMPLETION DATE:		

RIGHT-OF-WAY STA. 40+00 TO STA. 45+50