CALC. BY: TPH DATE: 3-22-94	LAK - 535 - 0.42	OHIO	200/225
CHKD. BY: DATE: 3-22-94	HIGH STREET / WATER STREET	FHWA REGION 5	

R/W 9/34

VILLAGE OF FAIRPORT HARBOR
LAKE COUNTY, OHIO
TOWNSHIP 11 NORTH, RANGE 8 WEST
CONNECTICUT WESTERN RESERVE

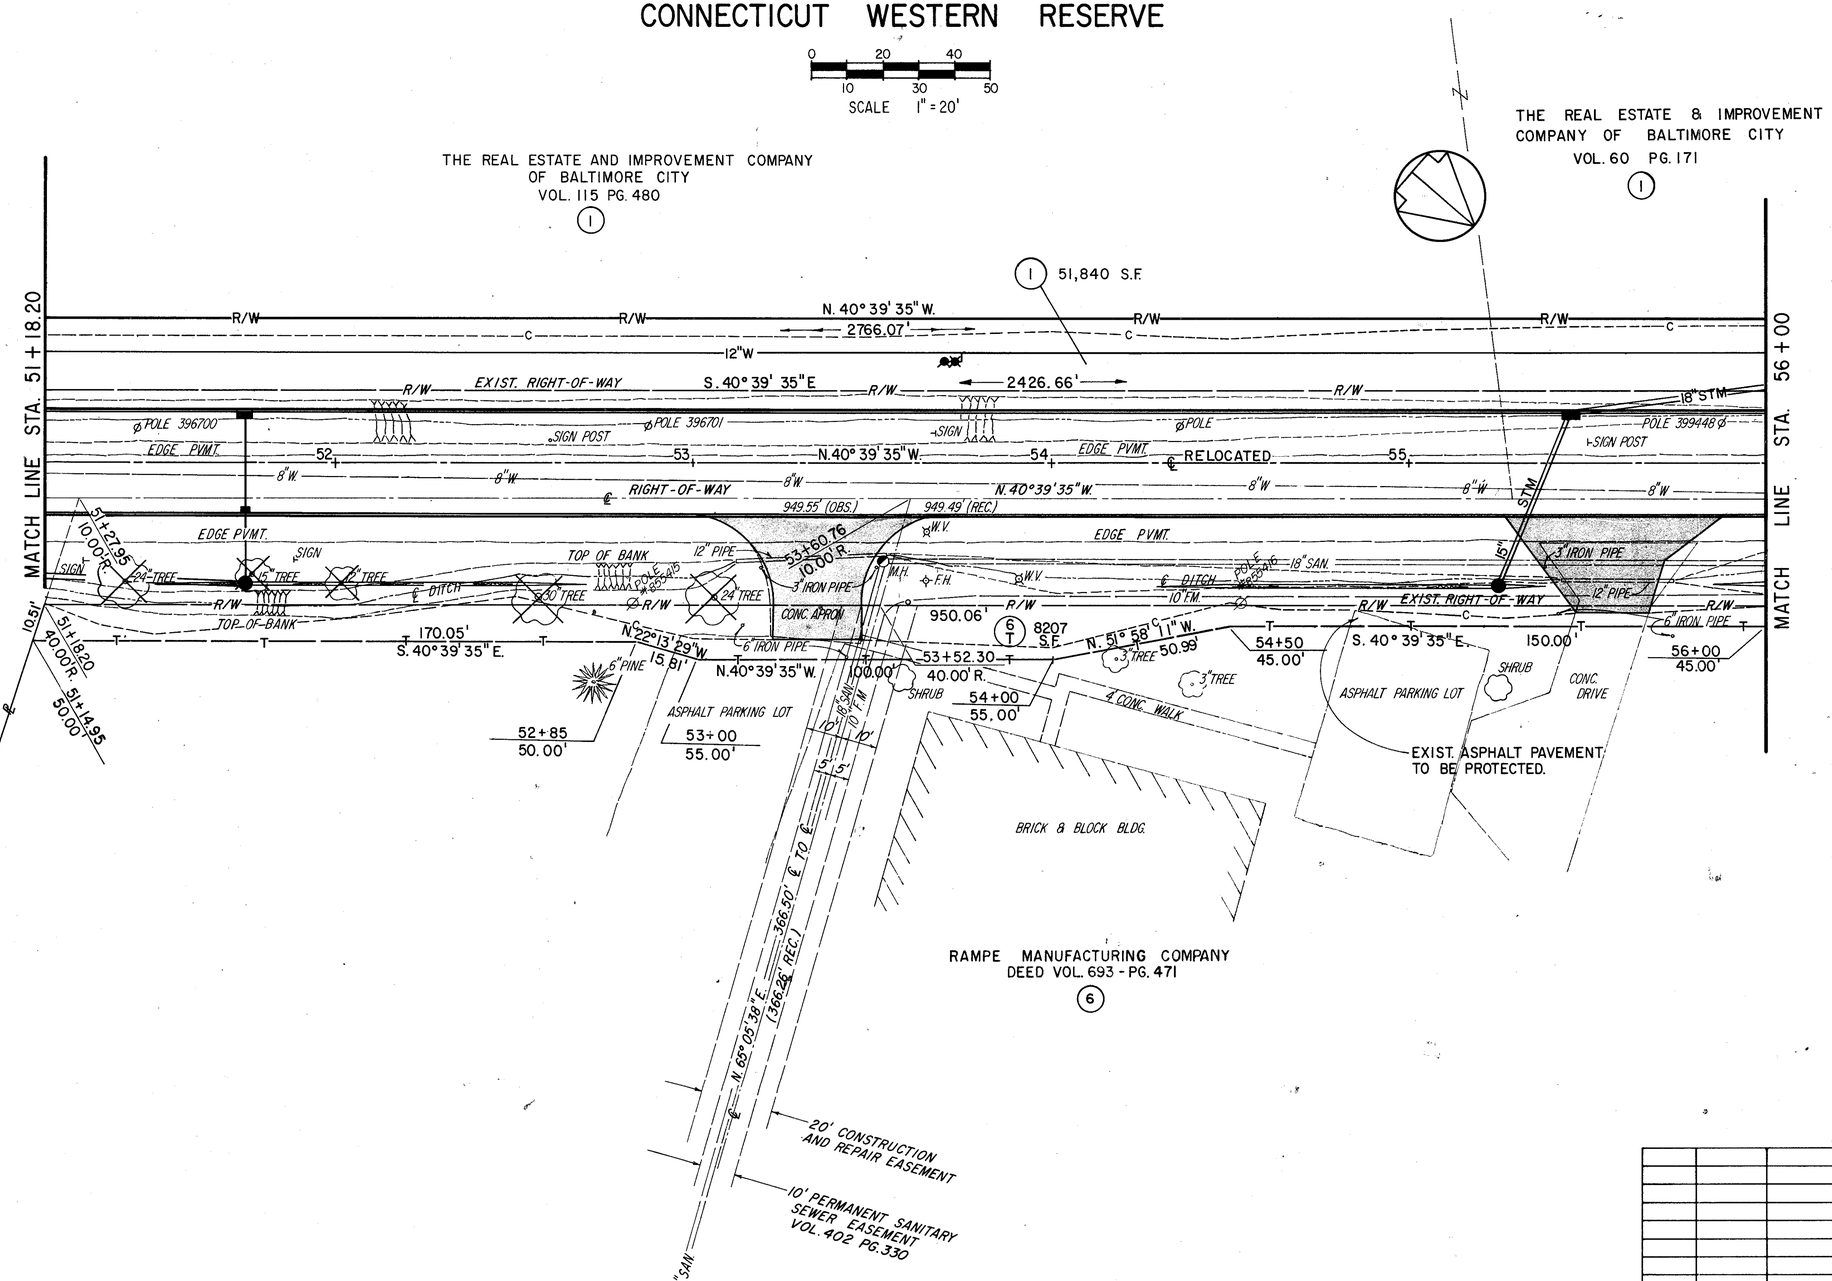

REV.	DATE	DESCRIPTION
COMPLETION DATE:		

HIGH STREET

RIGHT-OF-WAY STA. 51+18.20 TO STA 56+00