CALC. BY: TPH DATE: 3-20-84
CHKD BY: DCO DATE: 3-22-84

LAK - 535 - 0.42
HIGH STREET / WATER STREET

OHIO
FHWA REGION 5

201/225

R/W 10/34

VILLAGE OF FAIRPORT HARBOR
LAKE COUNTY, OHIO
TOWNSHIP 11 NORTH, RANGE 8 WEST
CONNECTICUT WESTERN RESERVE

0 20 40
10 30 50
SCALE 1"=20'

FOR STORM SEWER EASEMENT SEE SHEET 28

NOTE : PARCEL 1-S COMPLETELY OVERLAPS PARCEL 1 T-1

REAL ESTATE & IMPROVEMENT CO. OF BALTIMORE CITY
VOL. 60 PG. 171
(1)

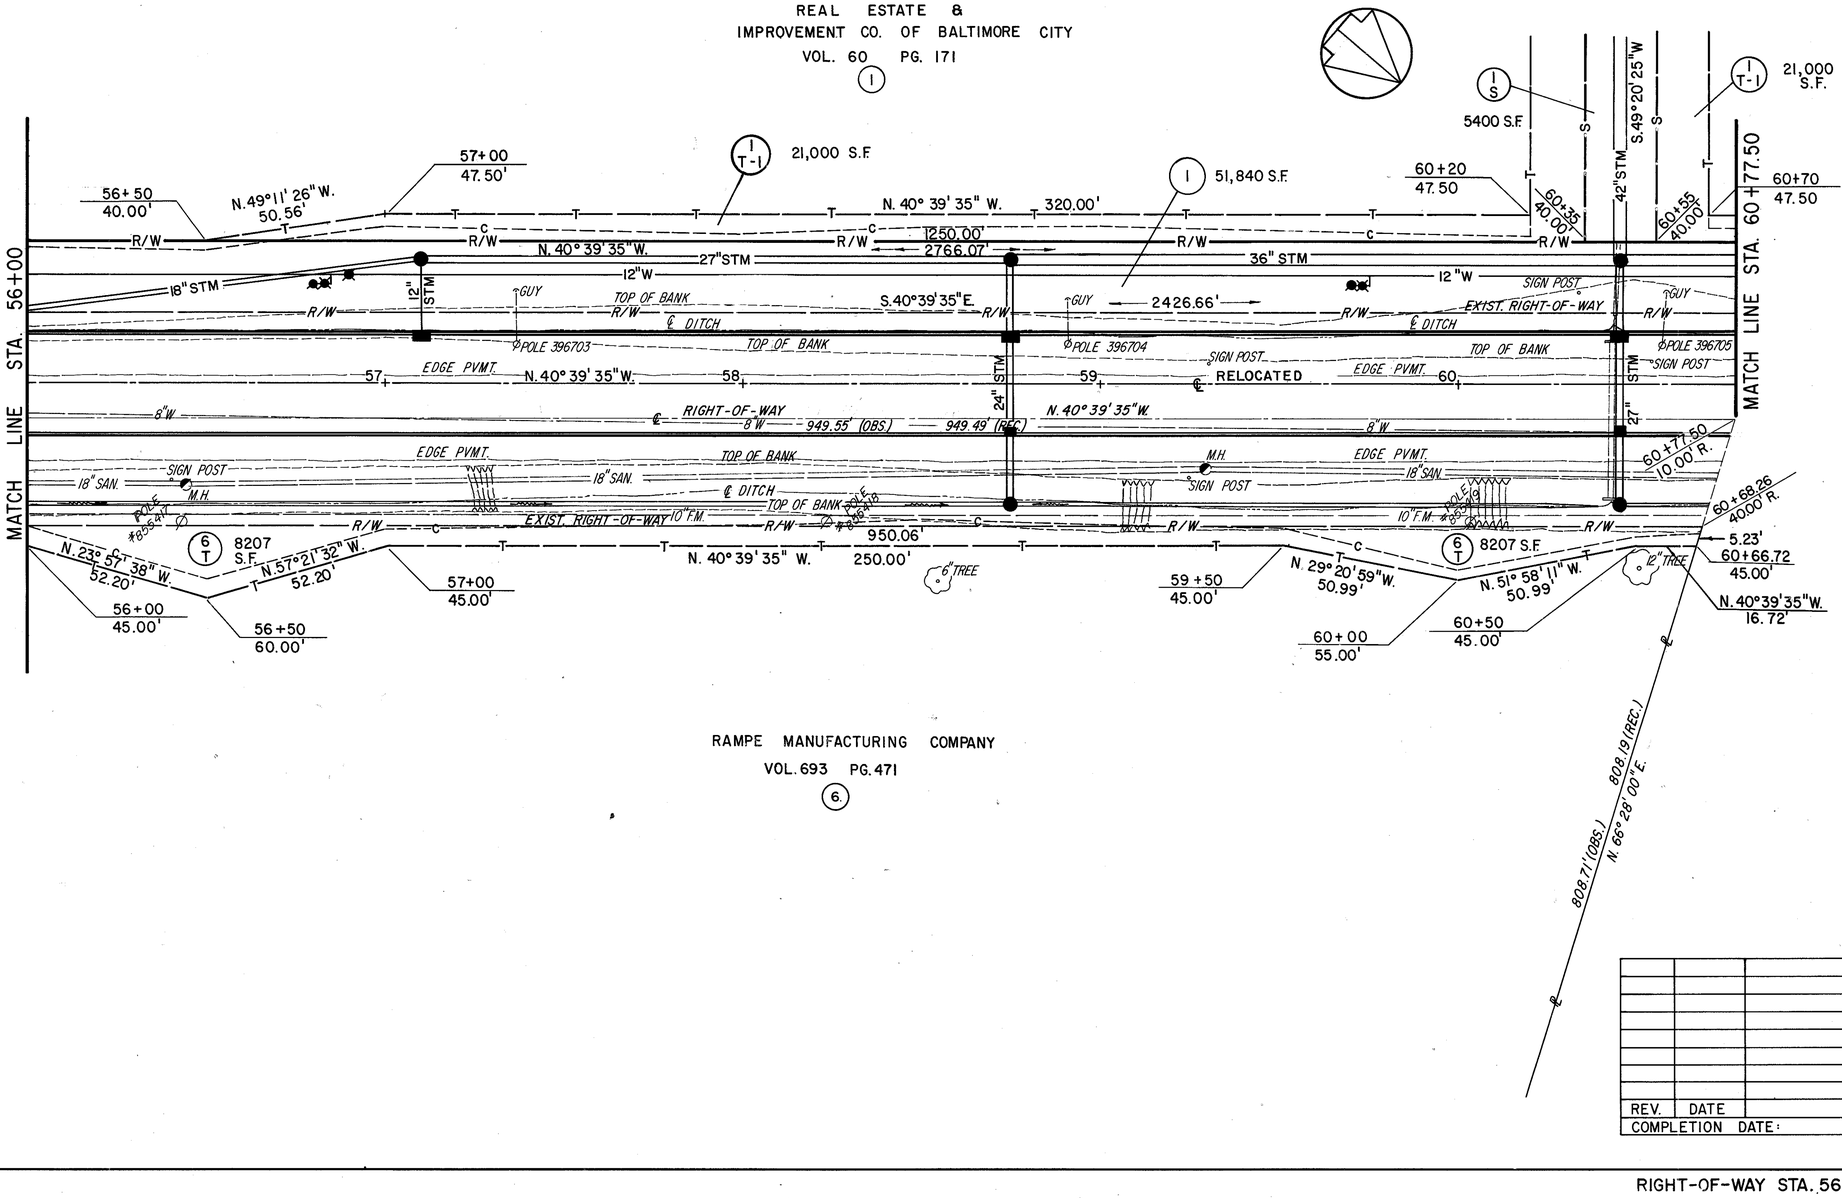

RAMPE MANUFACTURING COMPANY
VOL. 693 PG. 471
(6)

REV.	DATE	DESCRIPTION
COMPLETION DATE:		

HIGH STREET

RIGHT-OF-WAY STA. 56+00 TO STA. 60+77.50