CALC. BY: TPH DATE: 3-22-04	LAK - 535 - 0.42	OHIO
CHKD BY: DJC DATE: 3-22-04	HIGH STREET / WATER STREET	FHWA REGION 5

202/225

R/W 11/34

VILLAGE OF FAIRPORT HARBOR
LAKE COUNTY, OHIO
TOWNSHIP 11 NORTH, RANGE 8 WEST
CONNECTICUT WESTERN RESERVE

0 10 20 30 40 50
SCALE 1" = 20'

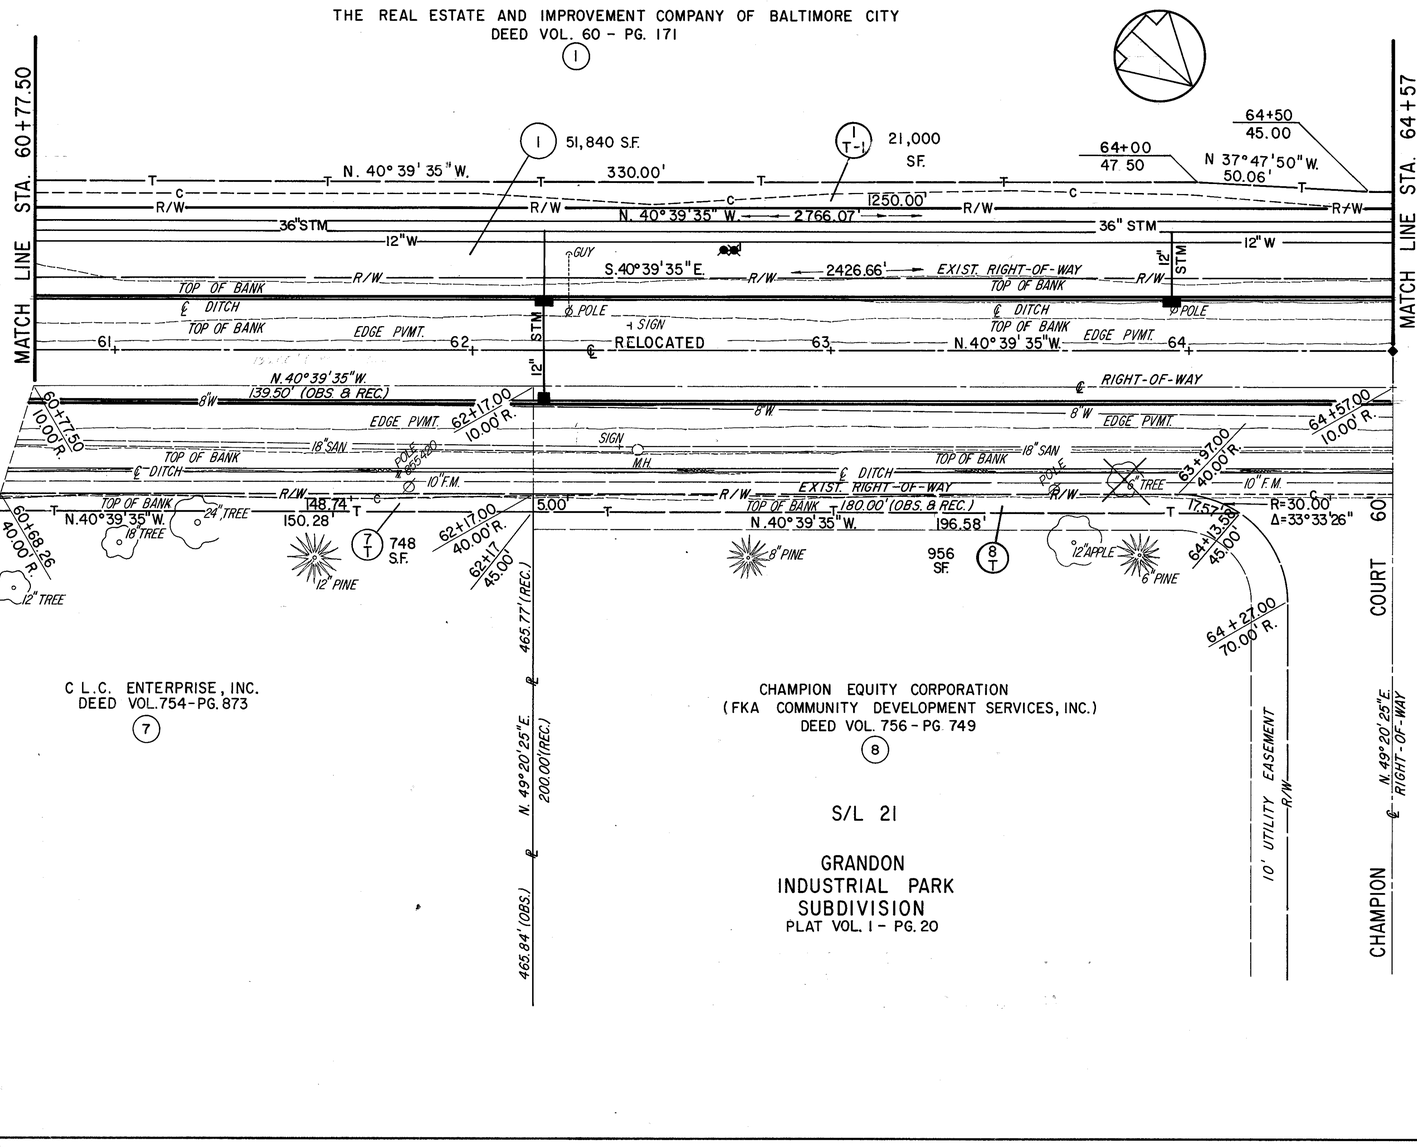

REV.	DATE	DESCRIPTION
COMPLETION DATE:		

HIGH STREET

RIGHT-OF-WAY STA. 60+77.50 TO STA. 64+57