CALC. BY: TFH DATE: 3-22-84	LAK - 535 - 0.42	OHIO	204 / 225
CHKD BY: DD DATE: 3-22-84	HIGH STREET / WATER STREET	FHWA REGION 5	R/W 13 / 34

VILLAGE OF FAIRPORT HARBOR
LAKE COUNTY, OHIO
TOWNSHIP 11 NORTH, RANGE 8 WEST
CONNECTICUT WESTERN RESERVE

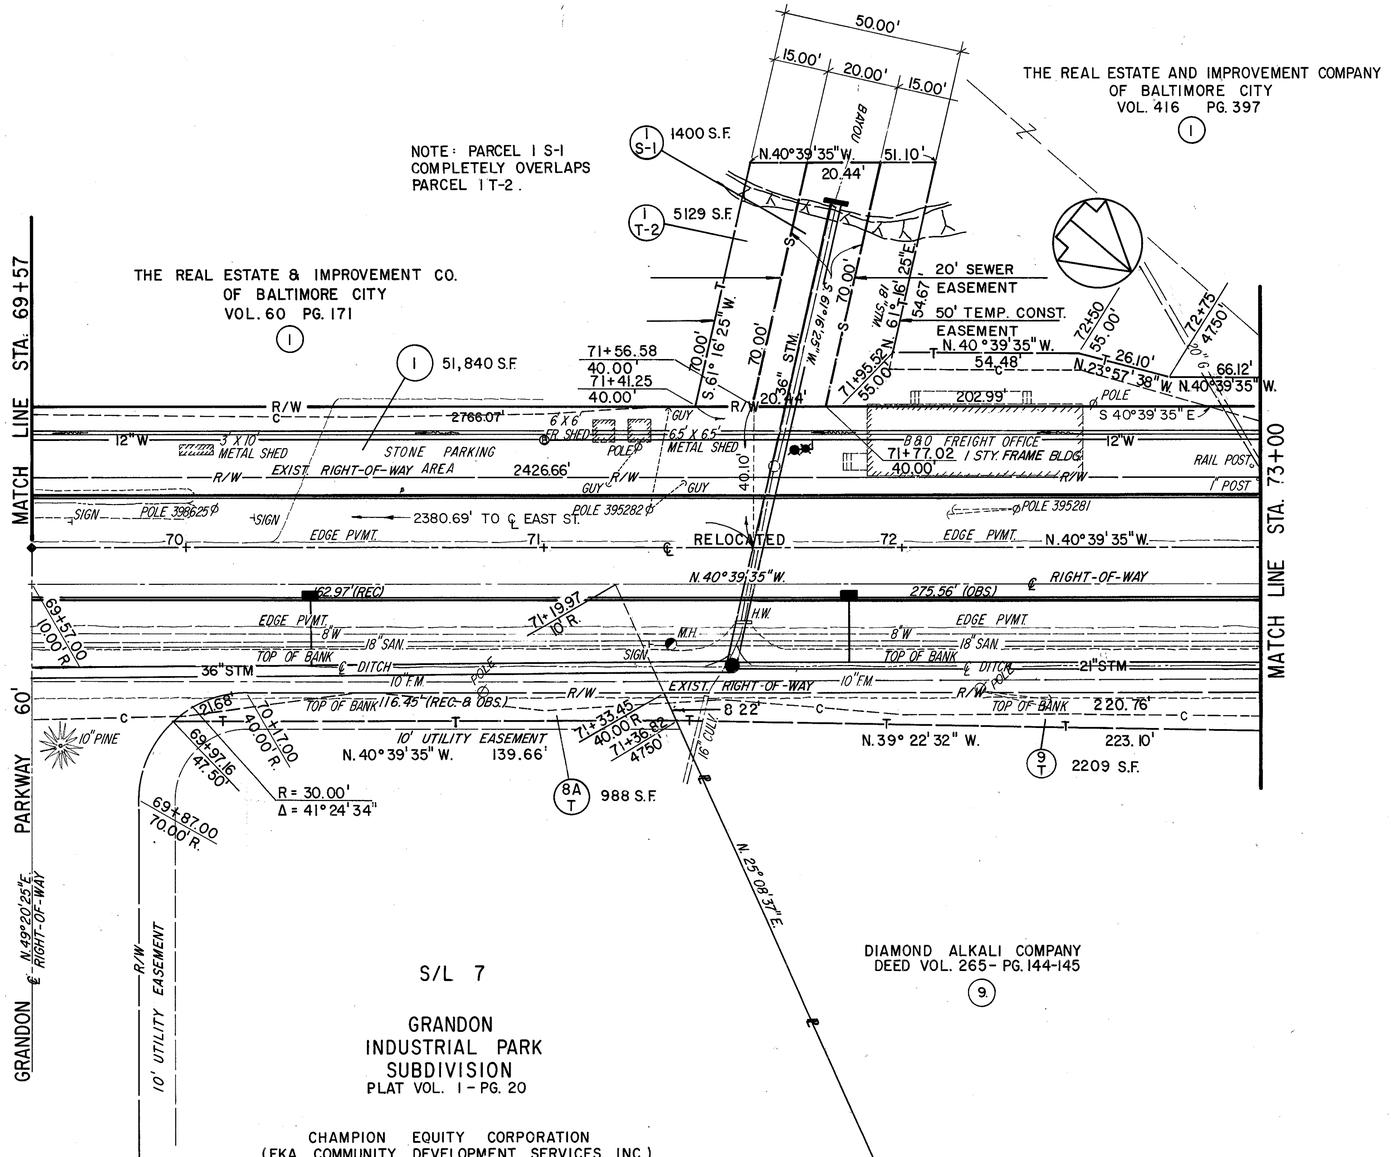

REV.	DATE	DESCRIPTION
COMPLETION DATE:		

RIGHT-OF-WAY STA. 69+57 TO STA. 73+00