CALC. BY: TPH DATE: 3-20-84
CHKD. BY: DAO DATE: 3-22-84

LAK - 535 - 0.42
HIGH STREET / WATER STREET

OHIO
FHWA REGION 5

206
225

R/W 15
34

# VILLAGE OF FAIRPORT HARBOR
# LAKE COUNTY, OHIO
## TOWNSHIP 11 NORTH, RANGE 8 WEST
## CONNECTICUT WESTERN RESERVE

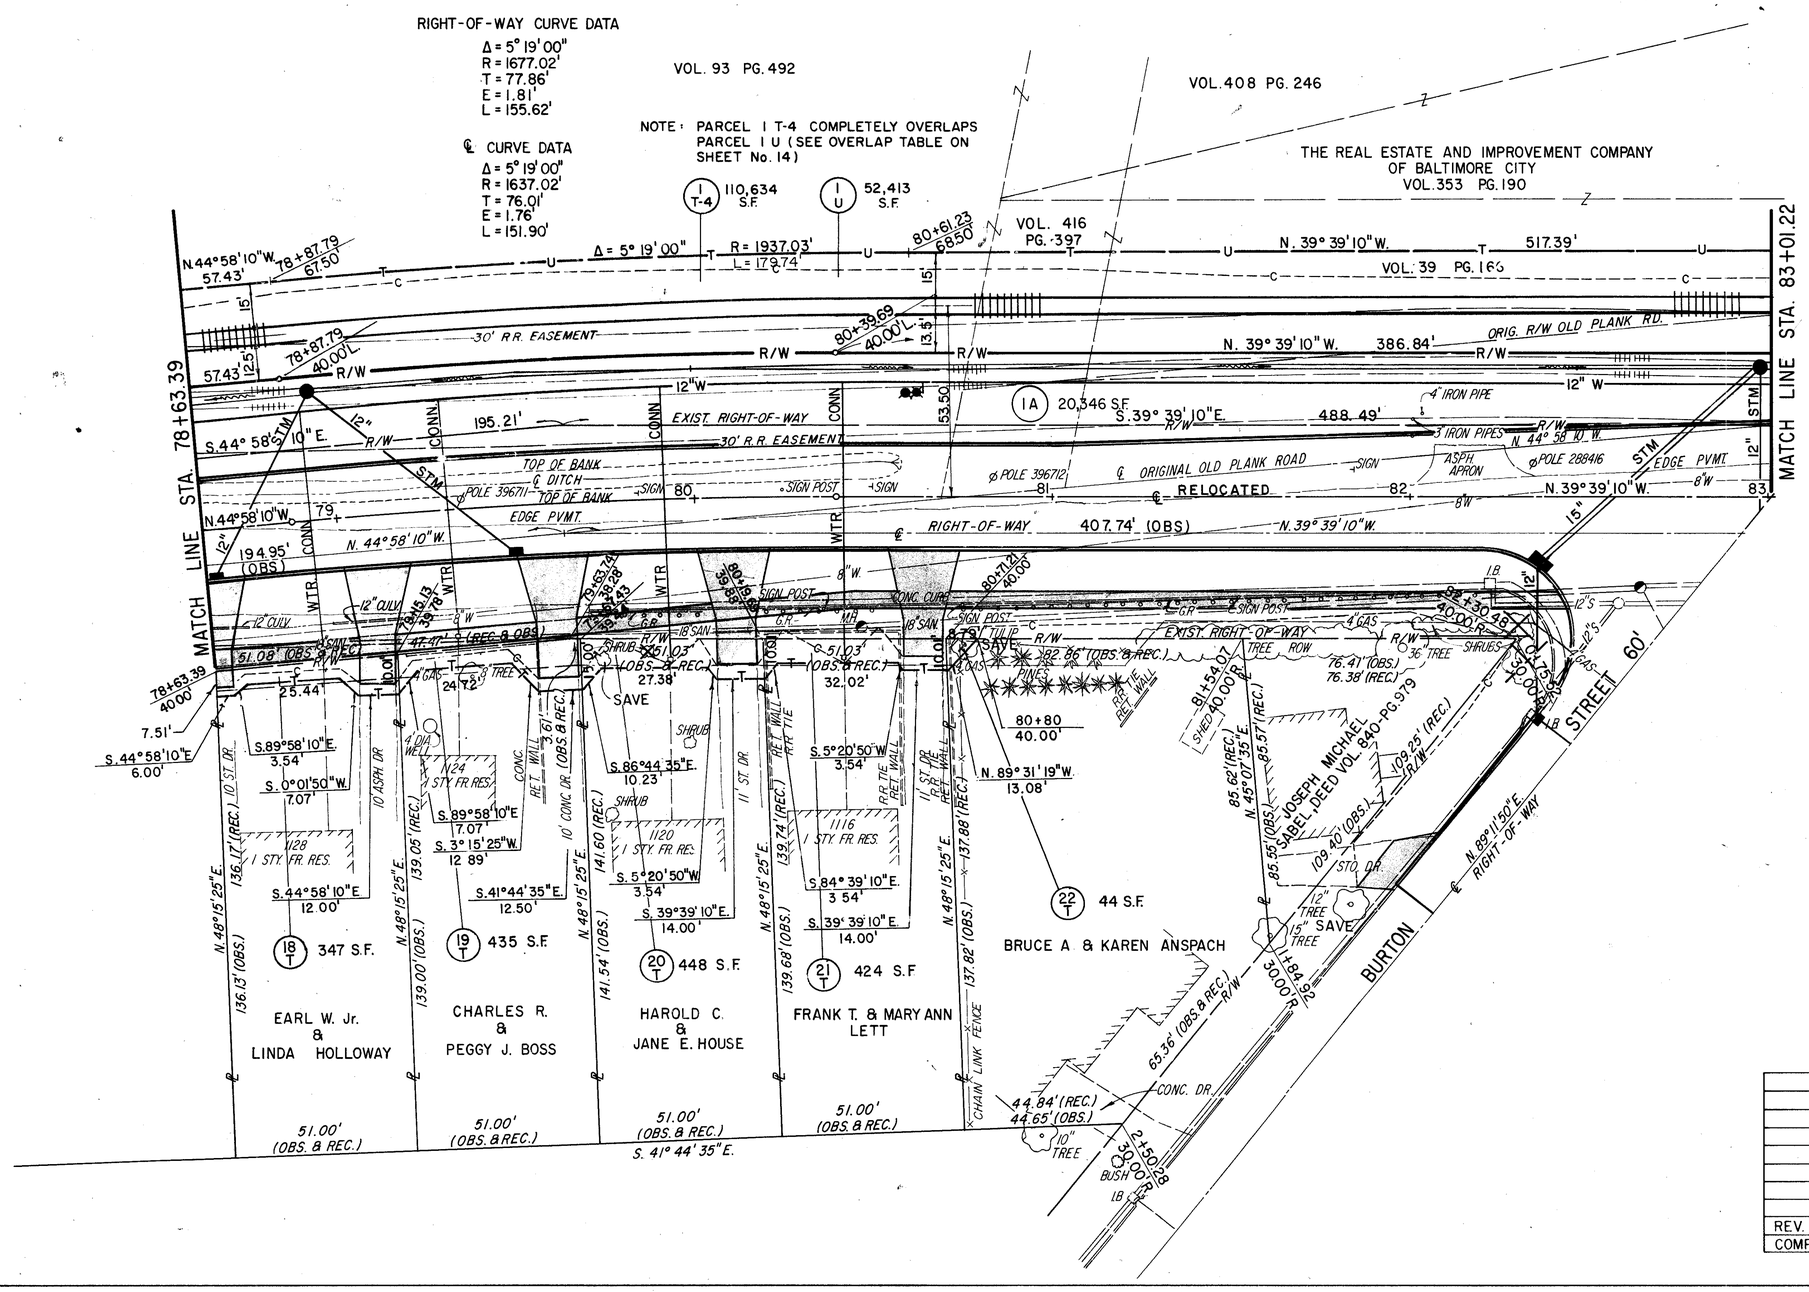


| REV. | DATE | DESCRIPTION |
|---|---|---|
| | | |
| COMPLETION DATE: | | |

RIGHT-OF-WAY STA. 78+63.39 TO STA. 83+01.22