VILLAGE OF FAIRPORT HARBOR
LAKE COUNTY, OHIO
TOWNSHIP 11 NORTH, RANGE 8 WEST
CONNECTICUT WESTERN RESERVE

CALC. BY: TPH DATE: 3-20-84	LAK - 535 - 0.42	OHIO	210/225
CHKD BY: DATE: 7-22-84	HIGH STREET / WATER STREET	FHWA REGION 5	R/W 19/34

0 20 40
10 30 50
SCALE 1"=20'

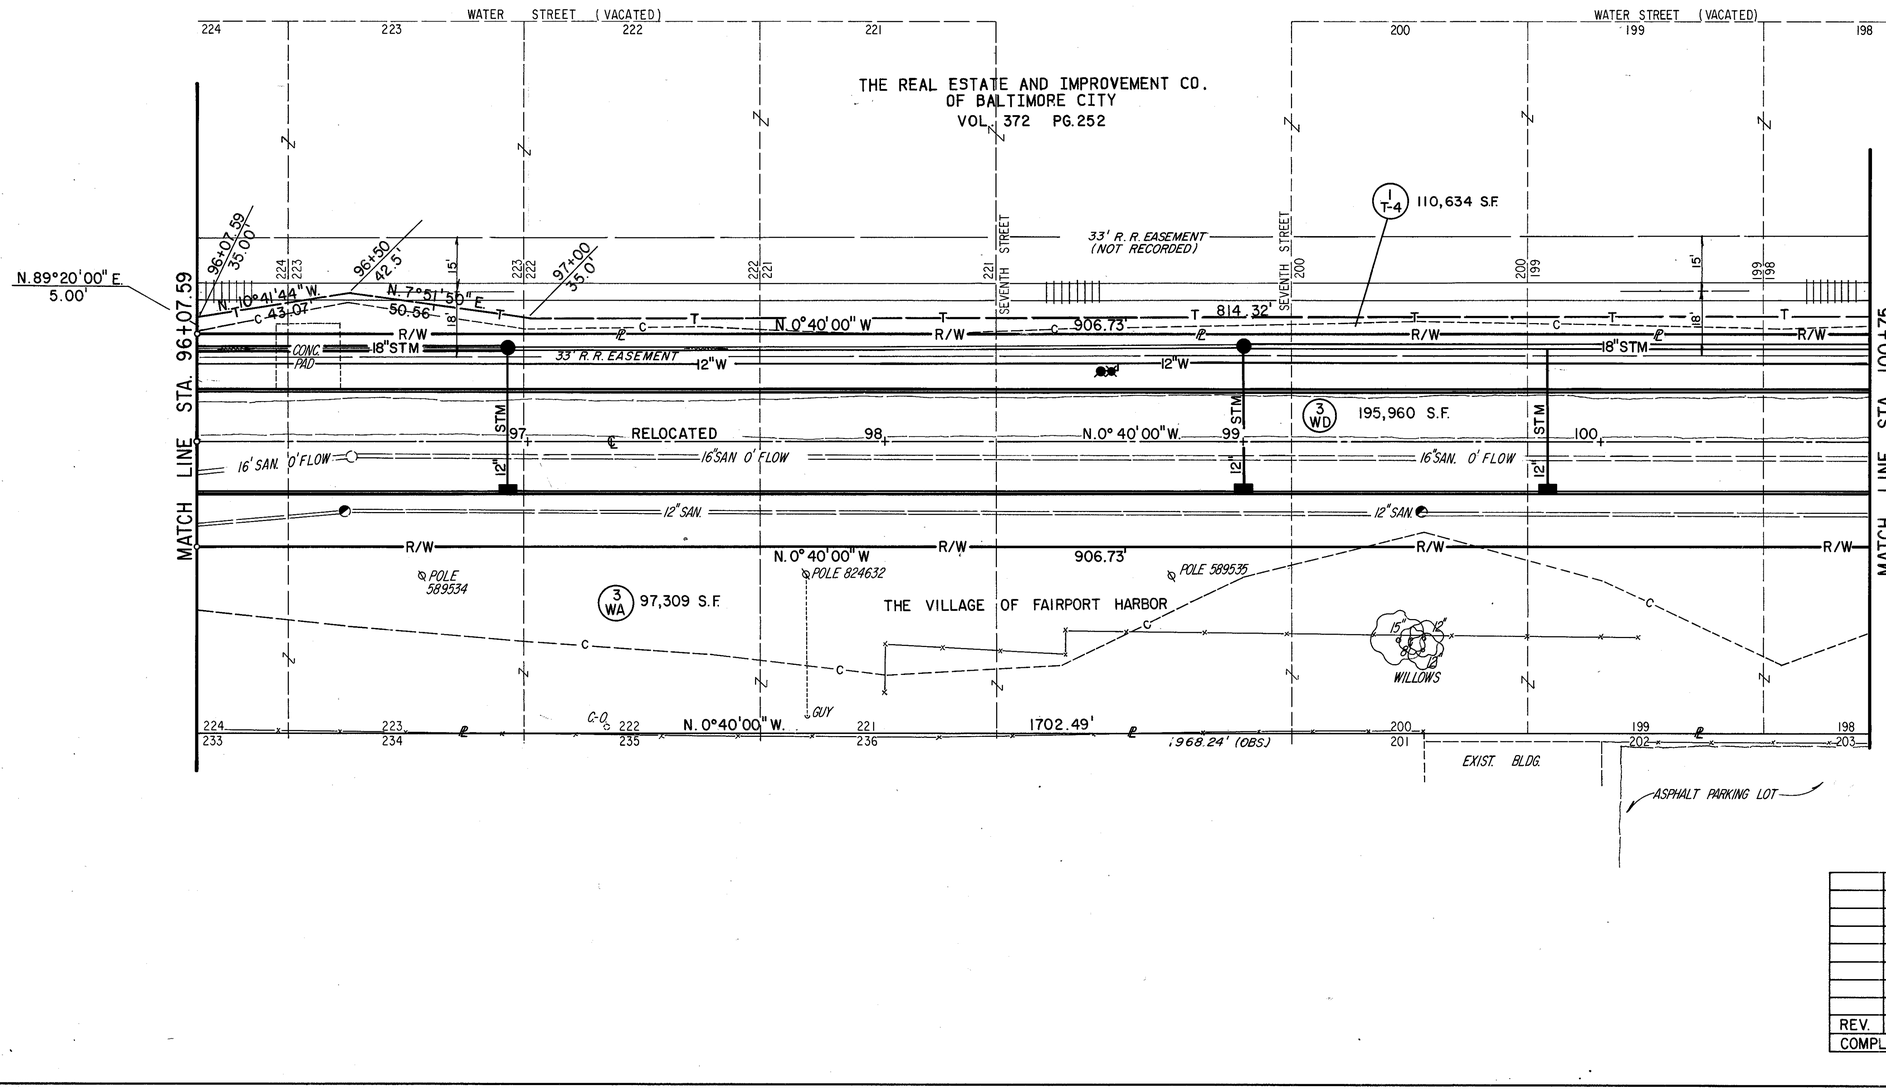

REV.	DATE	DESCRIPTION
COMPLETION DATE:		

RIGHT-OF-WAY STA. 96+07.59 TO STA. 100+75