CALC. BY: TPH DATE: 3-20-84	LAK - 535 - 0.42	OHIO	212/225
CHKD. BY: DATE: 3-22-84	HIGH STREET / WATER STREET	FHWA REGION 5	R/W 21/34

VILLAGE OF FAIRPORT HARBOR
LAKE COUNTY, OHIO
TOWNSHIP 11 NORTH, RANGE 8 WEST
CONNECTICUT WESTERN RESERVE

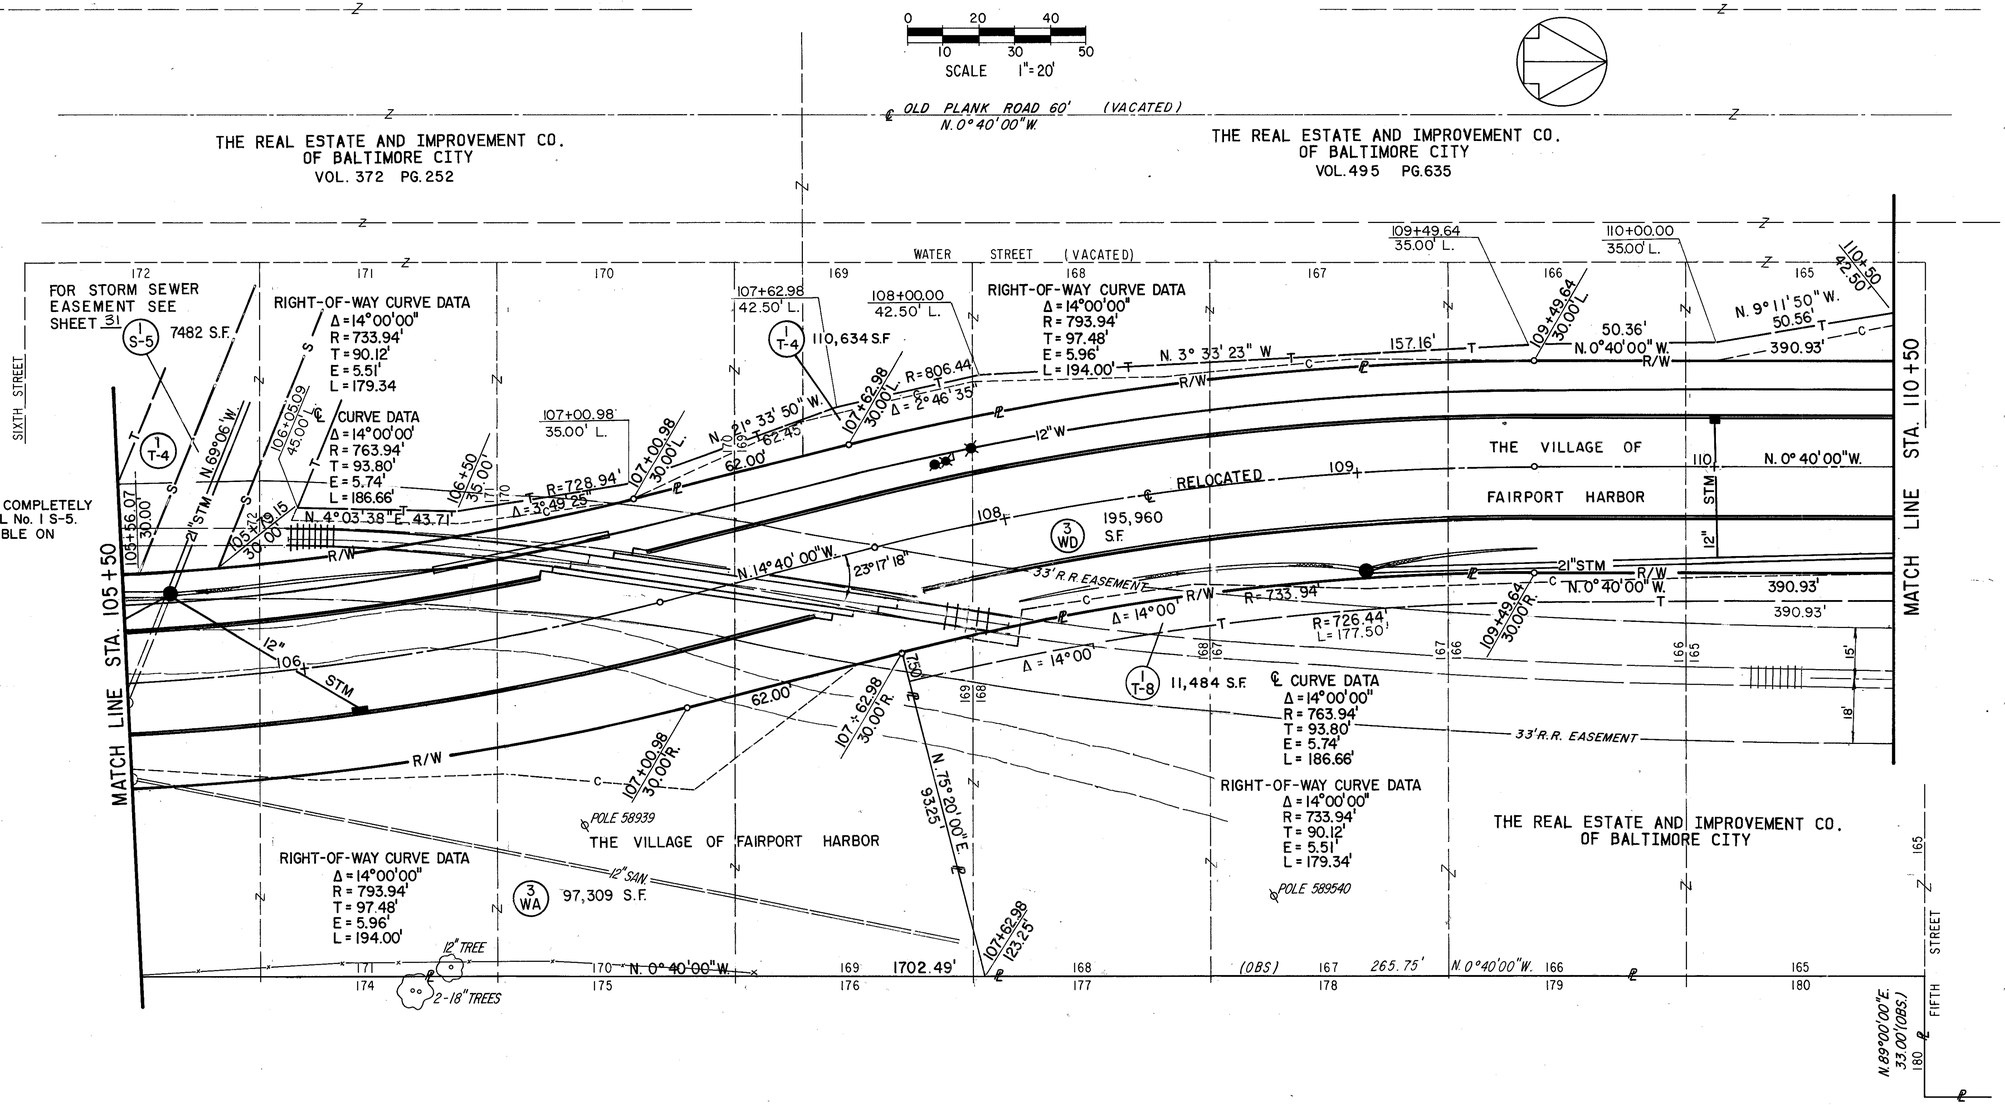

REV.	DATE	DESCRIPTION
COMPLETION DATE:		

WATER STREET

RIGHT-OF-WAY STA. 105+50 TO STA 110+50