CALC BY: TSH DATE: 3-20-84	LAK - 535 - 0.42	OHIO	218 / 225
CHKD BY: DEC DATE: 3-22-84	HIGH STREET / WATER STREET	FHWA REGION 5	R/W 27 / 34

VILLAGE OF FAIRPORT HARBOR
LAKE COUNTY, OHIO
TOWNSHIP 11 NORTH, RANGE 8 WEST
CONNECTICUT WESTERN RESERVE

0 10 20 30 40 50
SCALE 1" = 20'

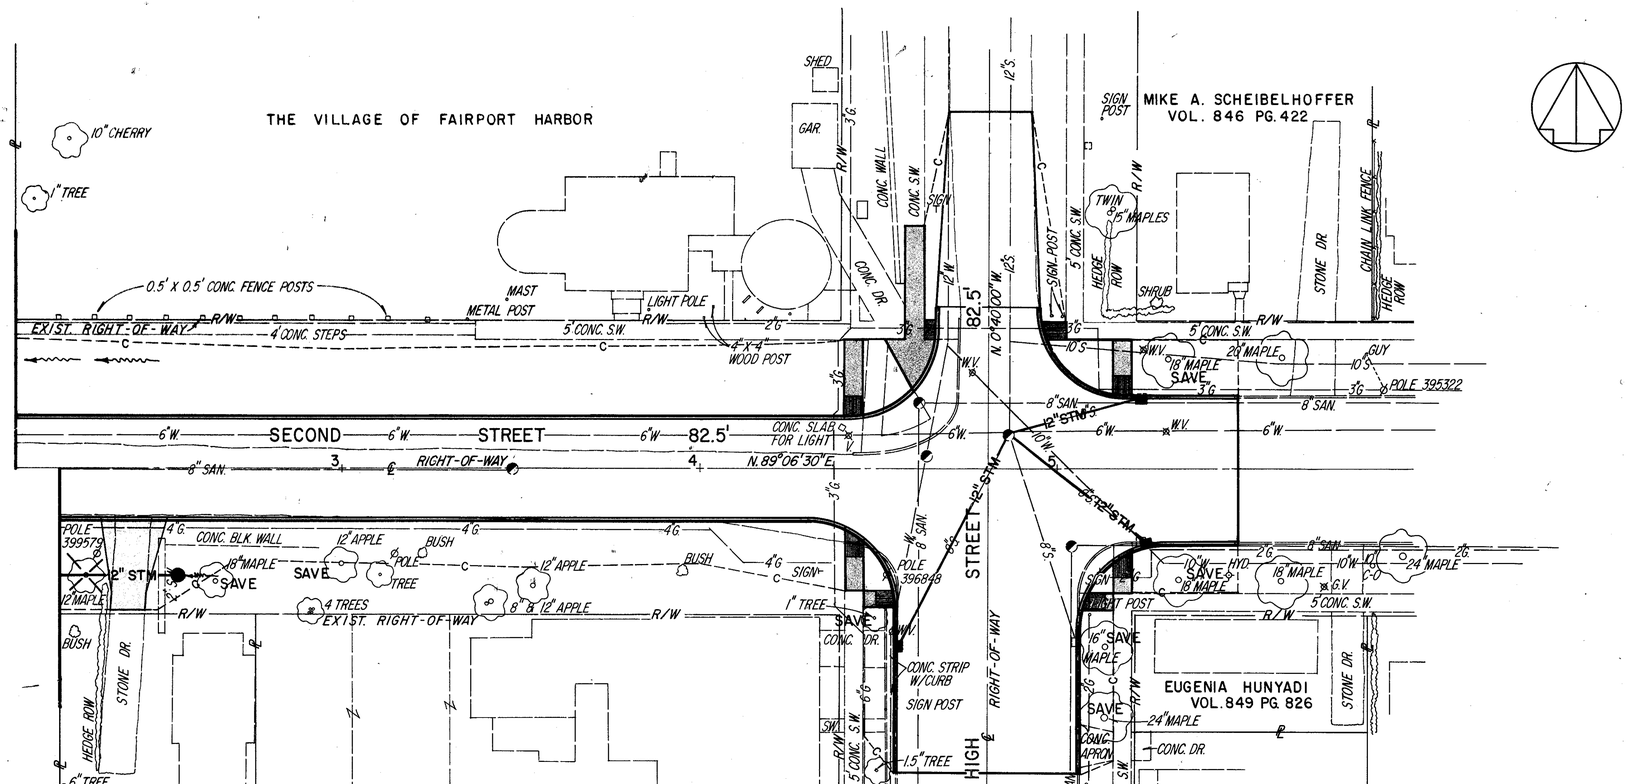

REV.	DATE	DESCRIPTION
COMPLETION DATE:		

SECOND STREET

RIGHT-OF-WAY STA. 2+08.51 TO STA. END