CALC. BY T.P.H. DATE 3-20-84	LAK - 535 - 0.42	OHIO	220 / 225
CHKD. BY [illegible] DATE 3-22-84	HIGH STREET / WATER STREET	FHWA REGION 5	R/W 29 / 34

VILLAGE OF FAIRPORT HARBOR
LAKE COUNTY, OHIO
TOWNSHIP 11 NORTH, RANGE 8 WEST
CONNECTICUT WESTERN RESERVE

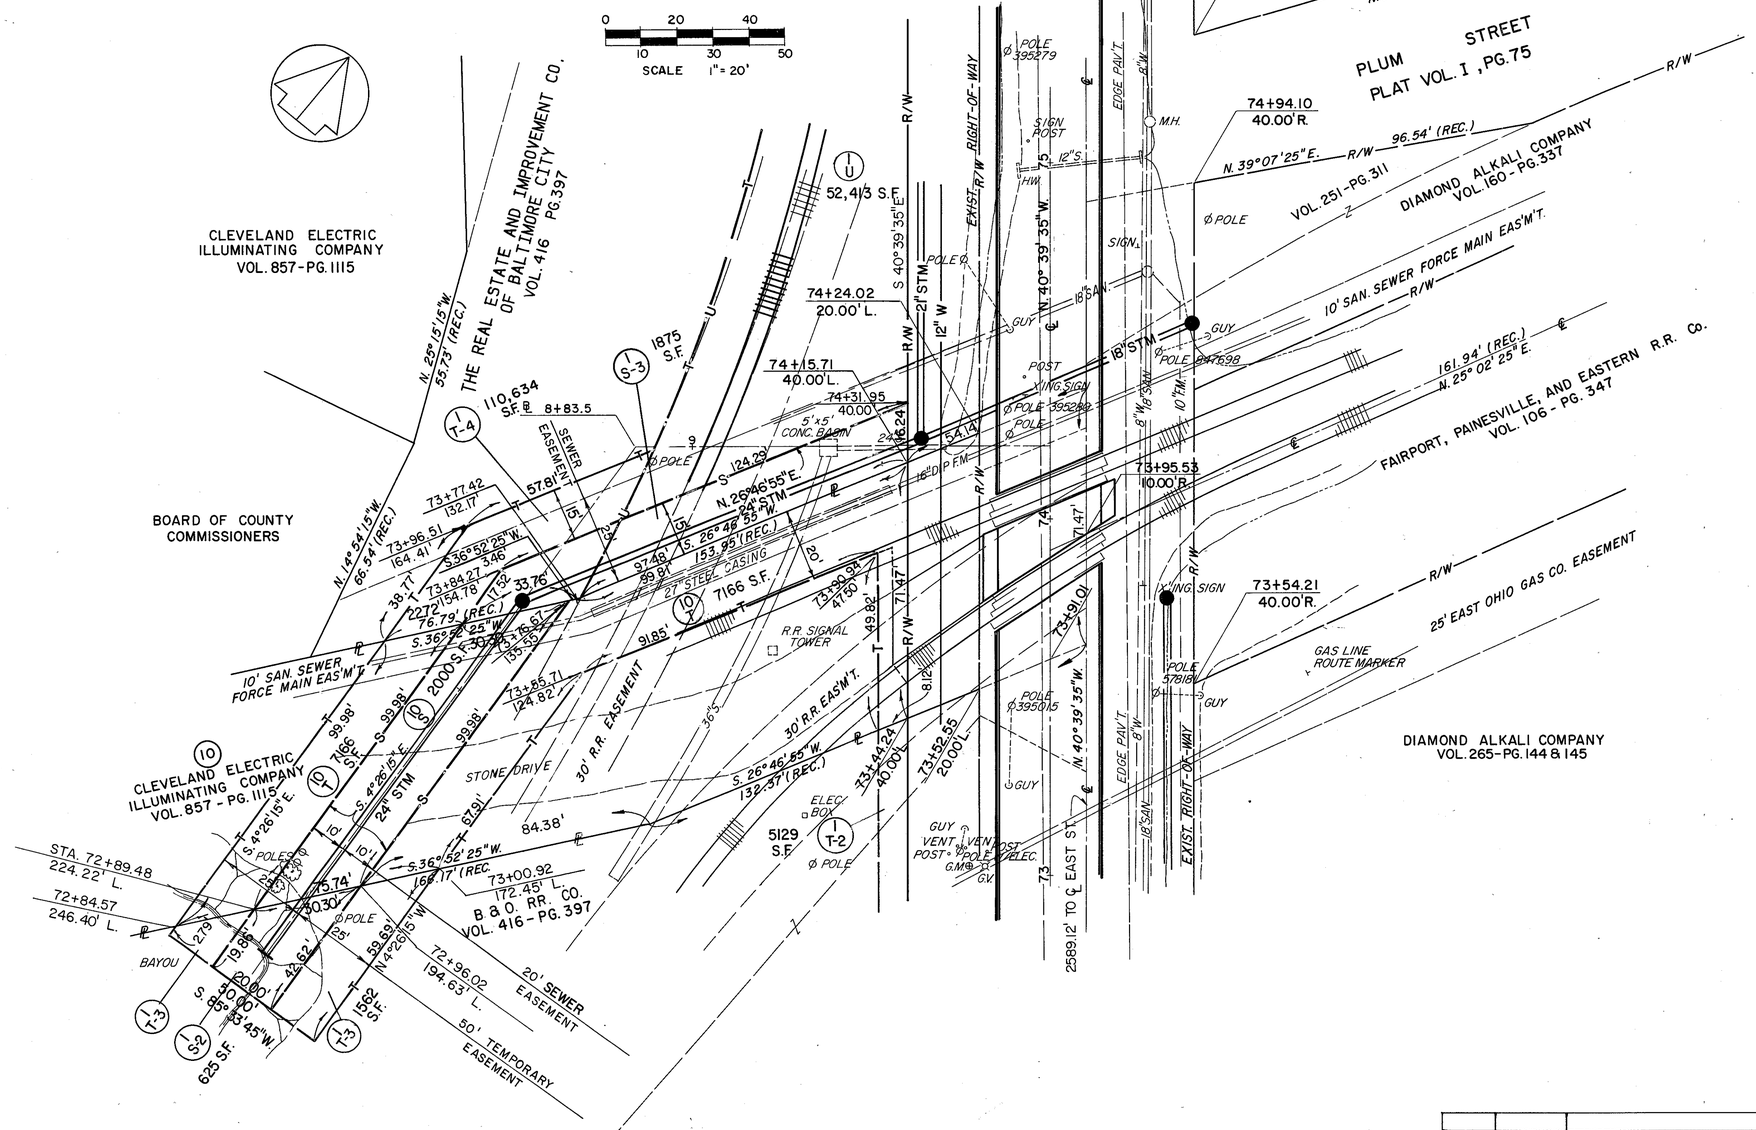

NOTE:
PARCEL 1 T-3 COMPLETELY OVERLAPS PARCEL 1 S-2, AND PARCEL 10 T COMPLETELY OVERLAPS PARCEL 10 S. OTHER PARCELS ARE SHOWN ON OVERLAP TABLE ON SHEET No. 14.

REV.	DATE	DESCRIPTION
COMPLETION DATE:		

HIGH STREET

RIGHT-OF-WAY STA. 74+19.61