CALC. BY T.P.H. DATE 3-20-84
CHKD. BY [illegible] DATE 3-22-84

LAK - 535 - 0.42
HIGH STREET / WATER STREET

OHIO
FHWA REGION 5

221 / 225

R/W 30 / 34

VILLAGE OF FAIRPORT HARBOR
LAKE COUNTY, OHIO
TOWNSHIP 11 NORTH, RANGE 8 WEST
CONNECTICUT WESTERN RESERVE

0 20 40
10 30 50
SCALE 1" = 20'

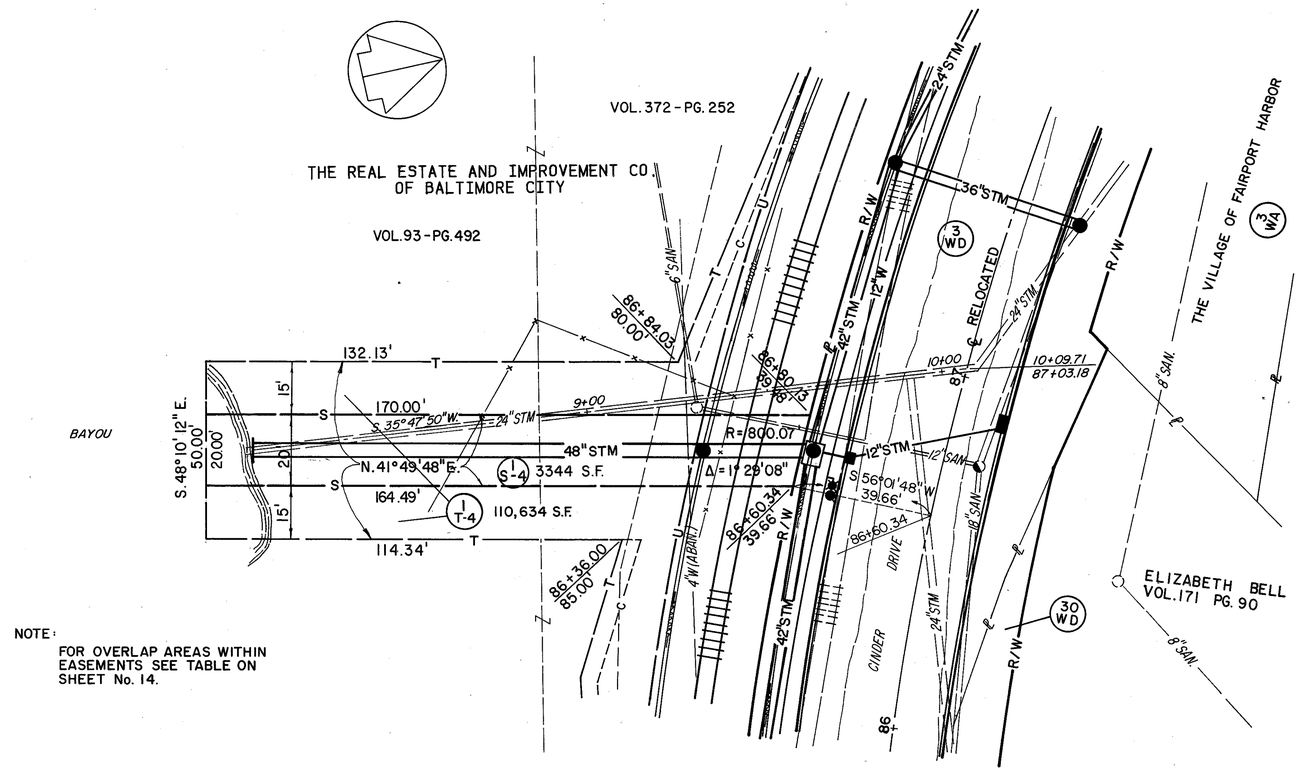

NOTE:
FOR OVERLAP AREAS WITHIN EASEMENTS SEE TABLE ON SHEET No. 14.

REV.	DATE	DESCRIPTION
COMPLETION DATE:		

WATER STREET

RIGHT-OF-WAY STA. 87+03.18