CALC. BY T.P.H. DATE 3-20-84	LAK - 535 - 0.42	OHIO
CHKD BY DATE 3-22-84	HIGH STREET / WATER STREET	FHWA 5 REGION

223/225

R/W 32/34

VILLAGE OF FAIRPORT HARBOR
LAKE COUNTY, OHIO
TOWNSHIP 11 NORTH, RANGE 8 WEST
CONNECTICUT WESTERN RESERVE

0 10 20 30 40 50
SCALE 1"= 20'

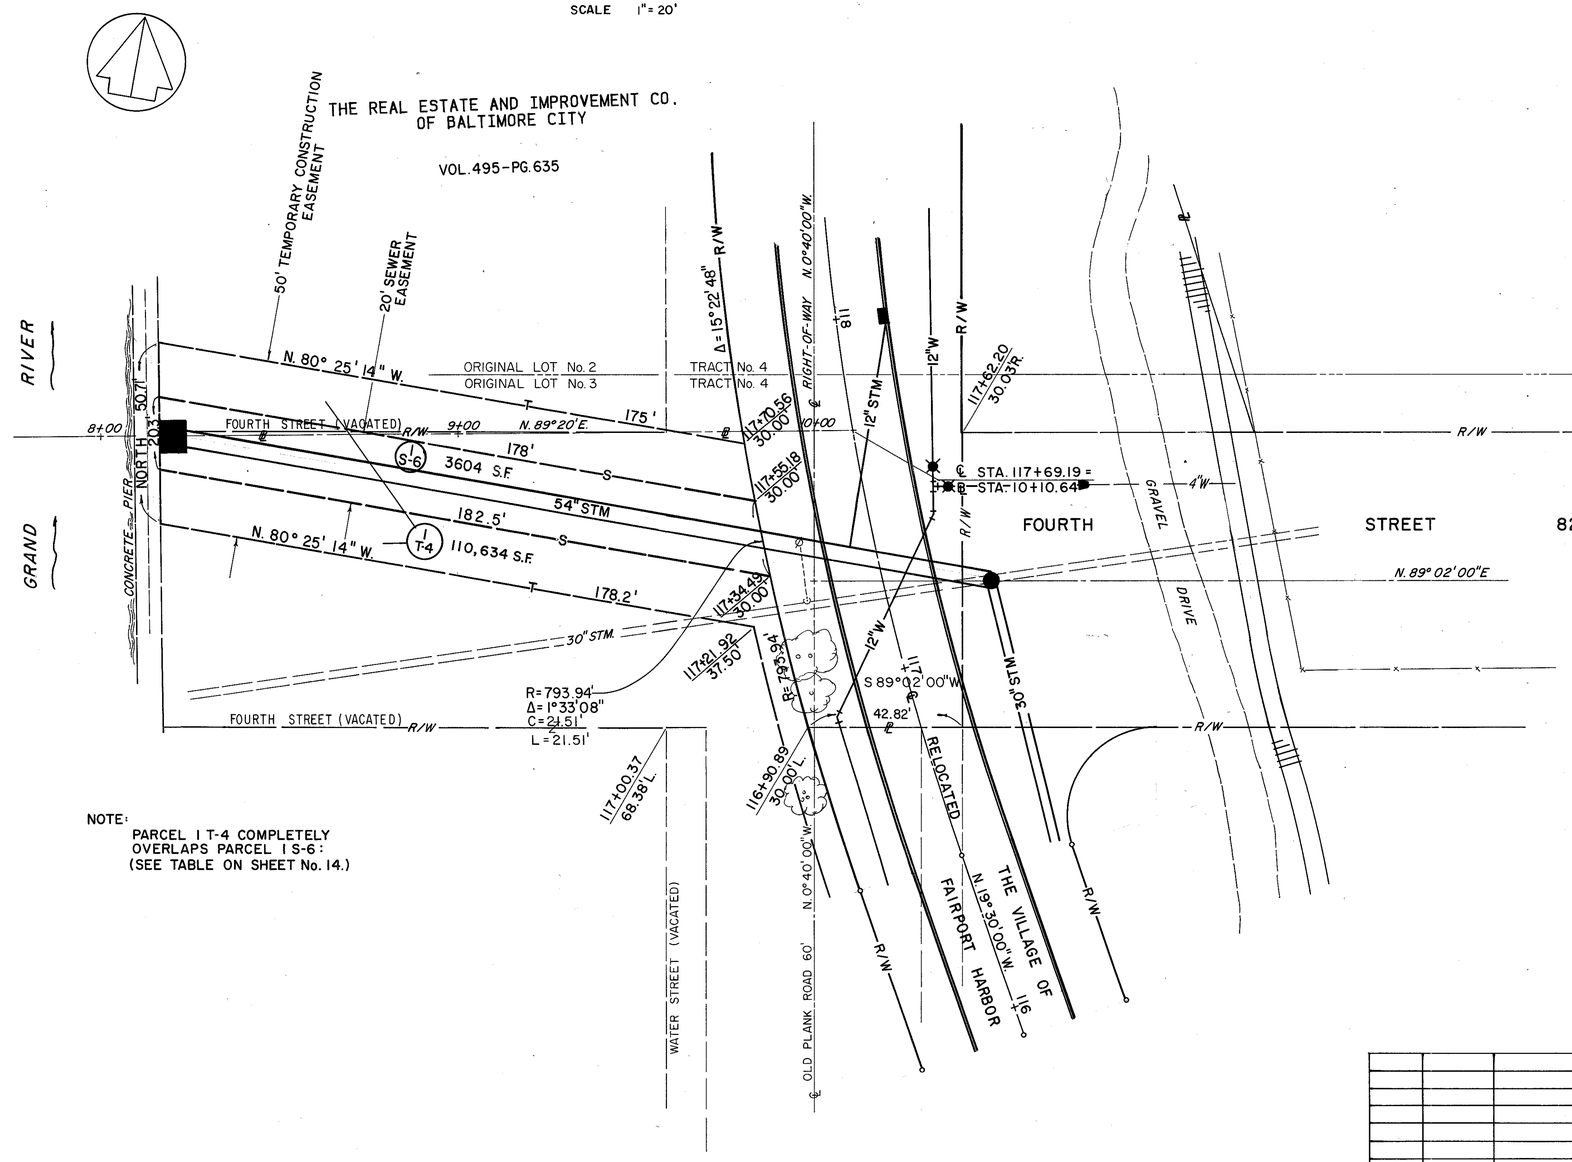

NOTE:
PARCEL 1 T-4 COMPLETELY OVERLAPS PARCEL 1 S-6:
(SEE TABLE ON SHEET No. 14.)

REV.	DATE	DESCRIPTION
COMPLETION DATE:		

RIGHT-OF-WAY STA. 117+69.19