PLAN NO. 221

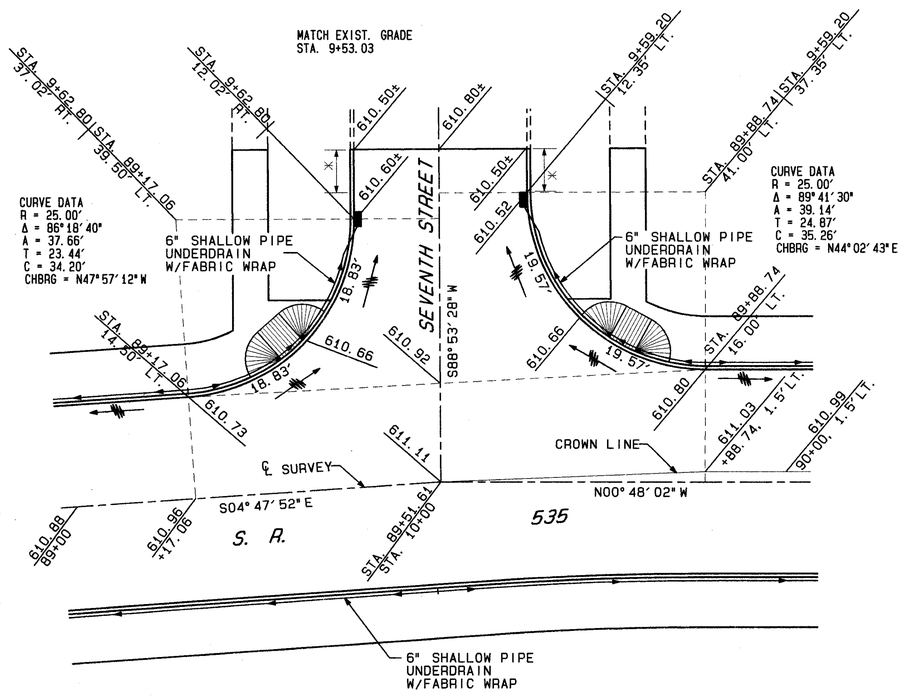

SEVENTH STREET

* TRANSITION FROM TYPE 2-B CURB TO EXIST. IN 10' / TAPER CURB FROM 6" HEIGHT TO 0" IN 10'

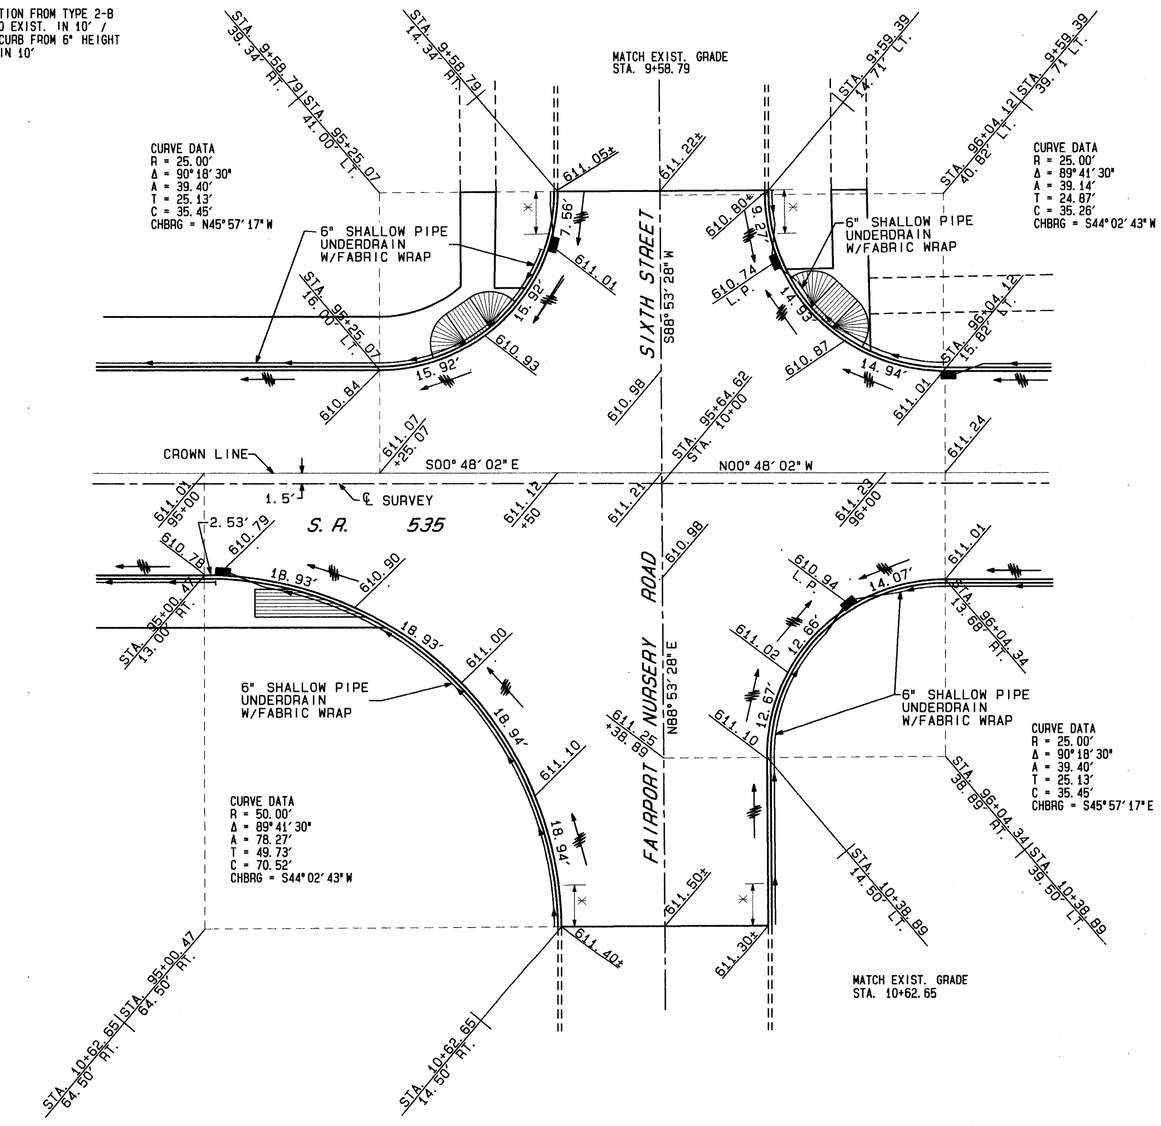

SIXTH STREET & FAIRPORT NURSERY ROAD

INTERSECTION DETAILS - SEVENTH & SIXTH STREETS

90483 MON 01/18/93 03:31 PM JACK FILES: INT2.PLT