FED. RD. DIVISION	STATE	PROJECT	TYPE FUNDS
2	OHIO	F-366 (1)	POST WAR

89
97

LAKE COUNTY
LAK-6-(3.60-3.76)
LAK-174-1.50

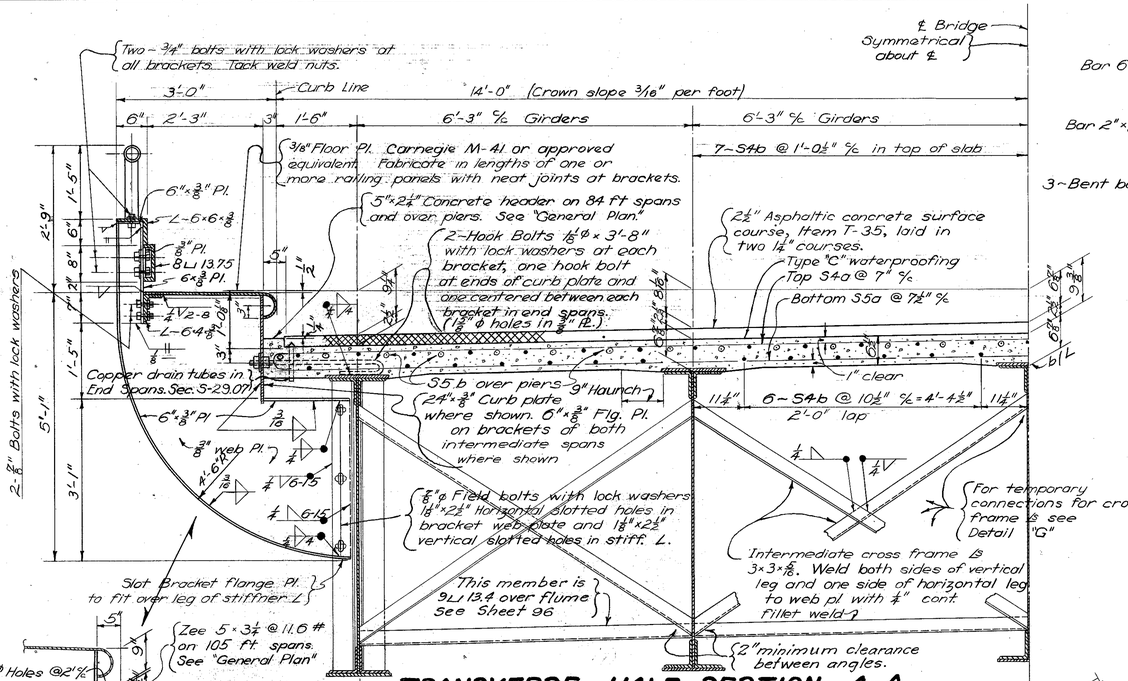

TRANSVERSE HALF SECTION A-A

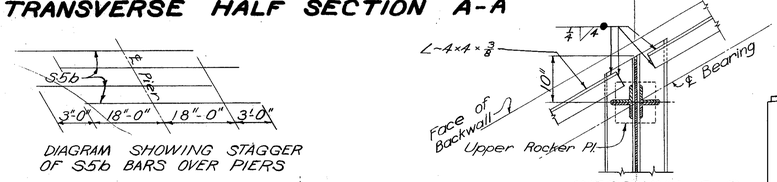

DIAGRAM SHOWING STAGGER OF S5b BARS OVER PIERS

SECTION C-C

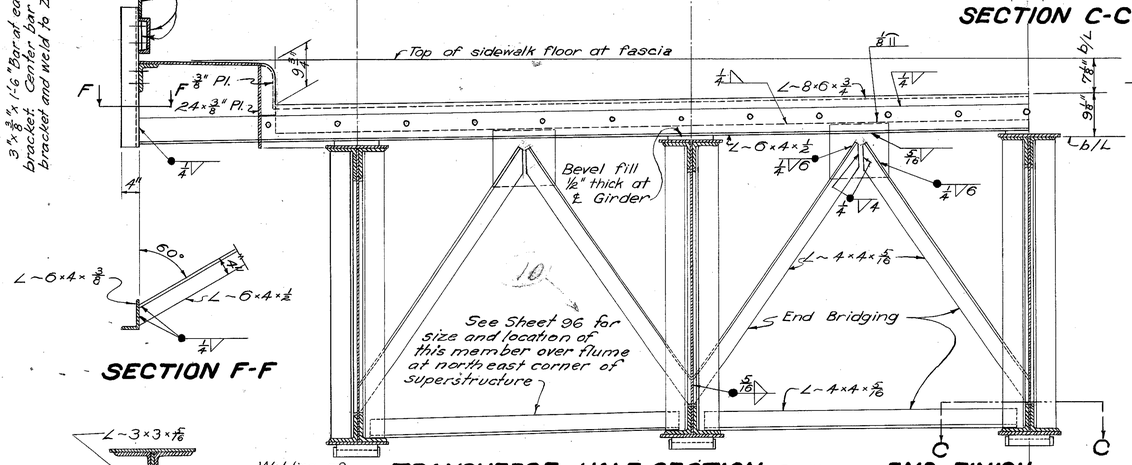

TRANSVERSE HALF SECTION SHOWING END FINISH

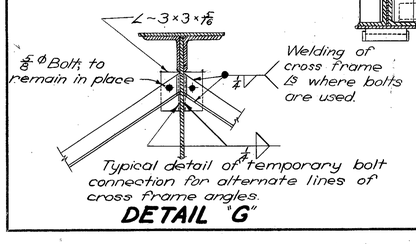

Typical detail of temporary bolt connection for alternate lines of cross frame angles.

DETAIL "G"

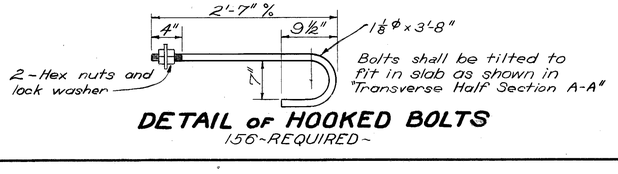

Bolts shall be tilted to fit in slab as shown in "Transverse Half Section A-A"

DETAIL OF HOOKED BOLTS

-56-REQUIRED-

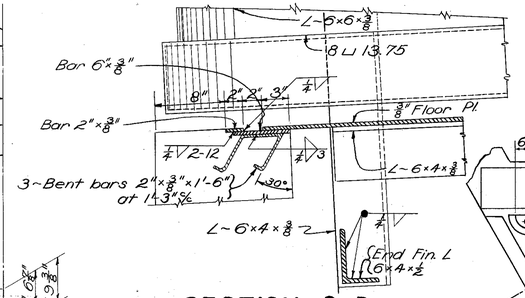

SECTION D-D

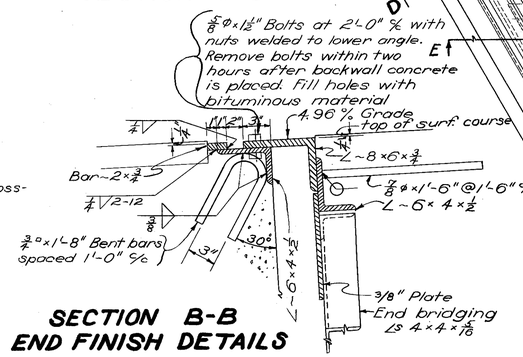

SECTION B-B
END FINISH DETAILS

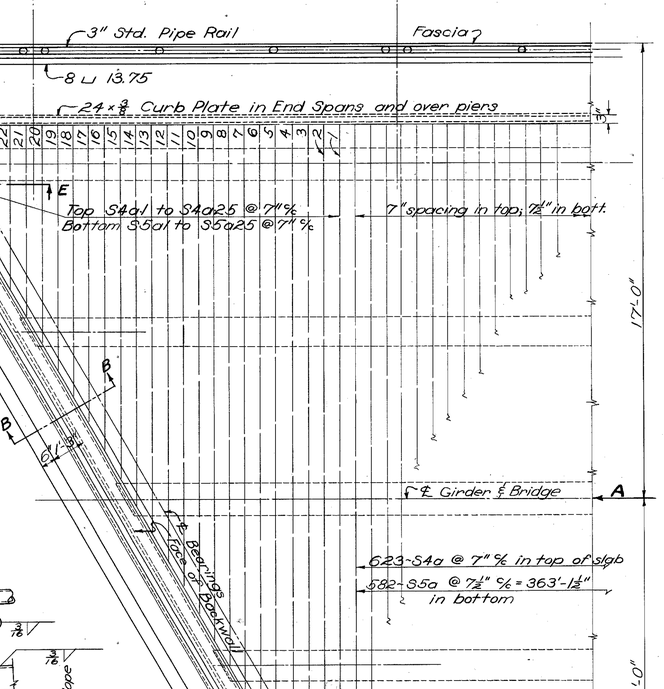

PLAN AT ENDS OF SUPERSTRUCTURE

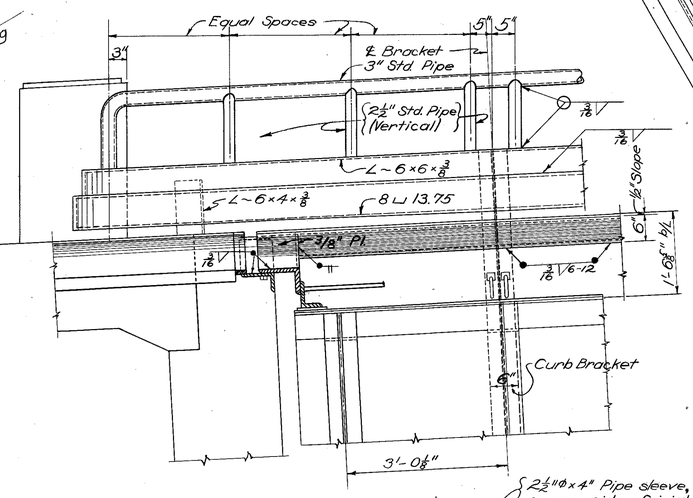

SECTION E-E

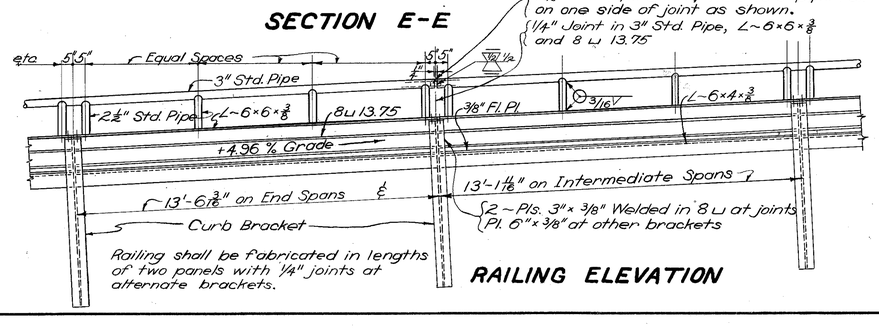

RAILING ELEVATION

STATE OF OHIO
DEPARTMENT OF HIGHWAYS
BUREAU OF BRIDGES AND RAILROAD CROSSINGS

SUPERSTRUCTURE

BRIDGE No. LA-6-47
OVER CHAGRIN RIVER
LAKE COUNTY
SEC. LAK-6-(3.60-3.76) STA. 250+33
F-366(1)

DESIGNED	DRAWN	TRACED	CHECKED	REVIEWED	DATE	REVISED
K.E.D.	K.E.D.	E.J.S.	C.F.B.	W.H.H.C.	4-11-50	6-19-50