MICROFILMED
JAN 7 1983

FHWA REGION	STATE	PROJECT	
5	OHIO		

3/6

LAKE COUNTY
LAK-608-03.35

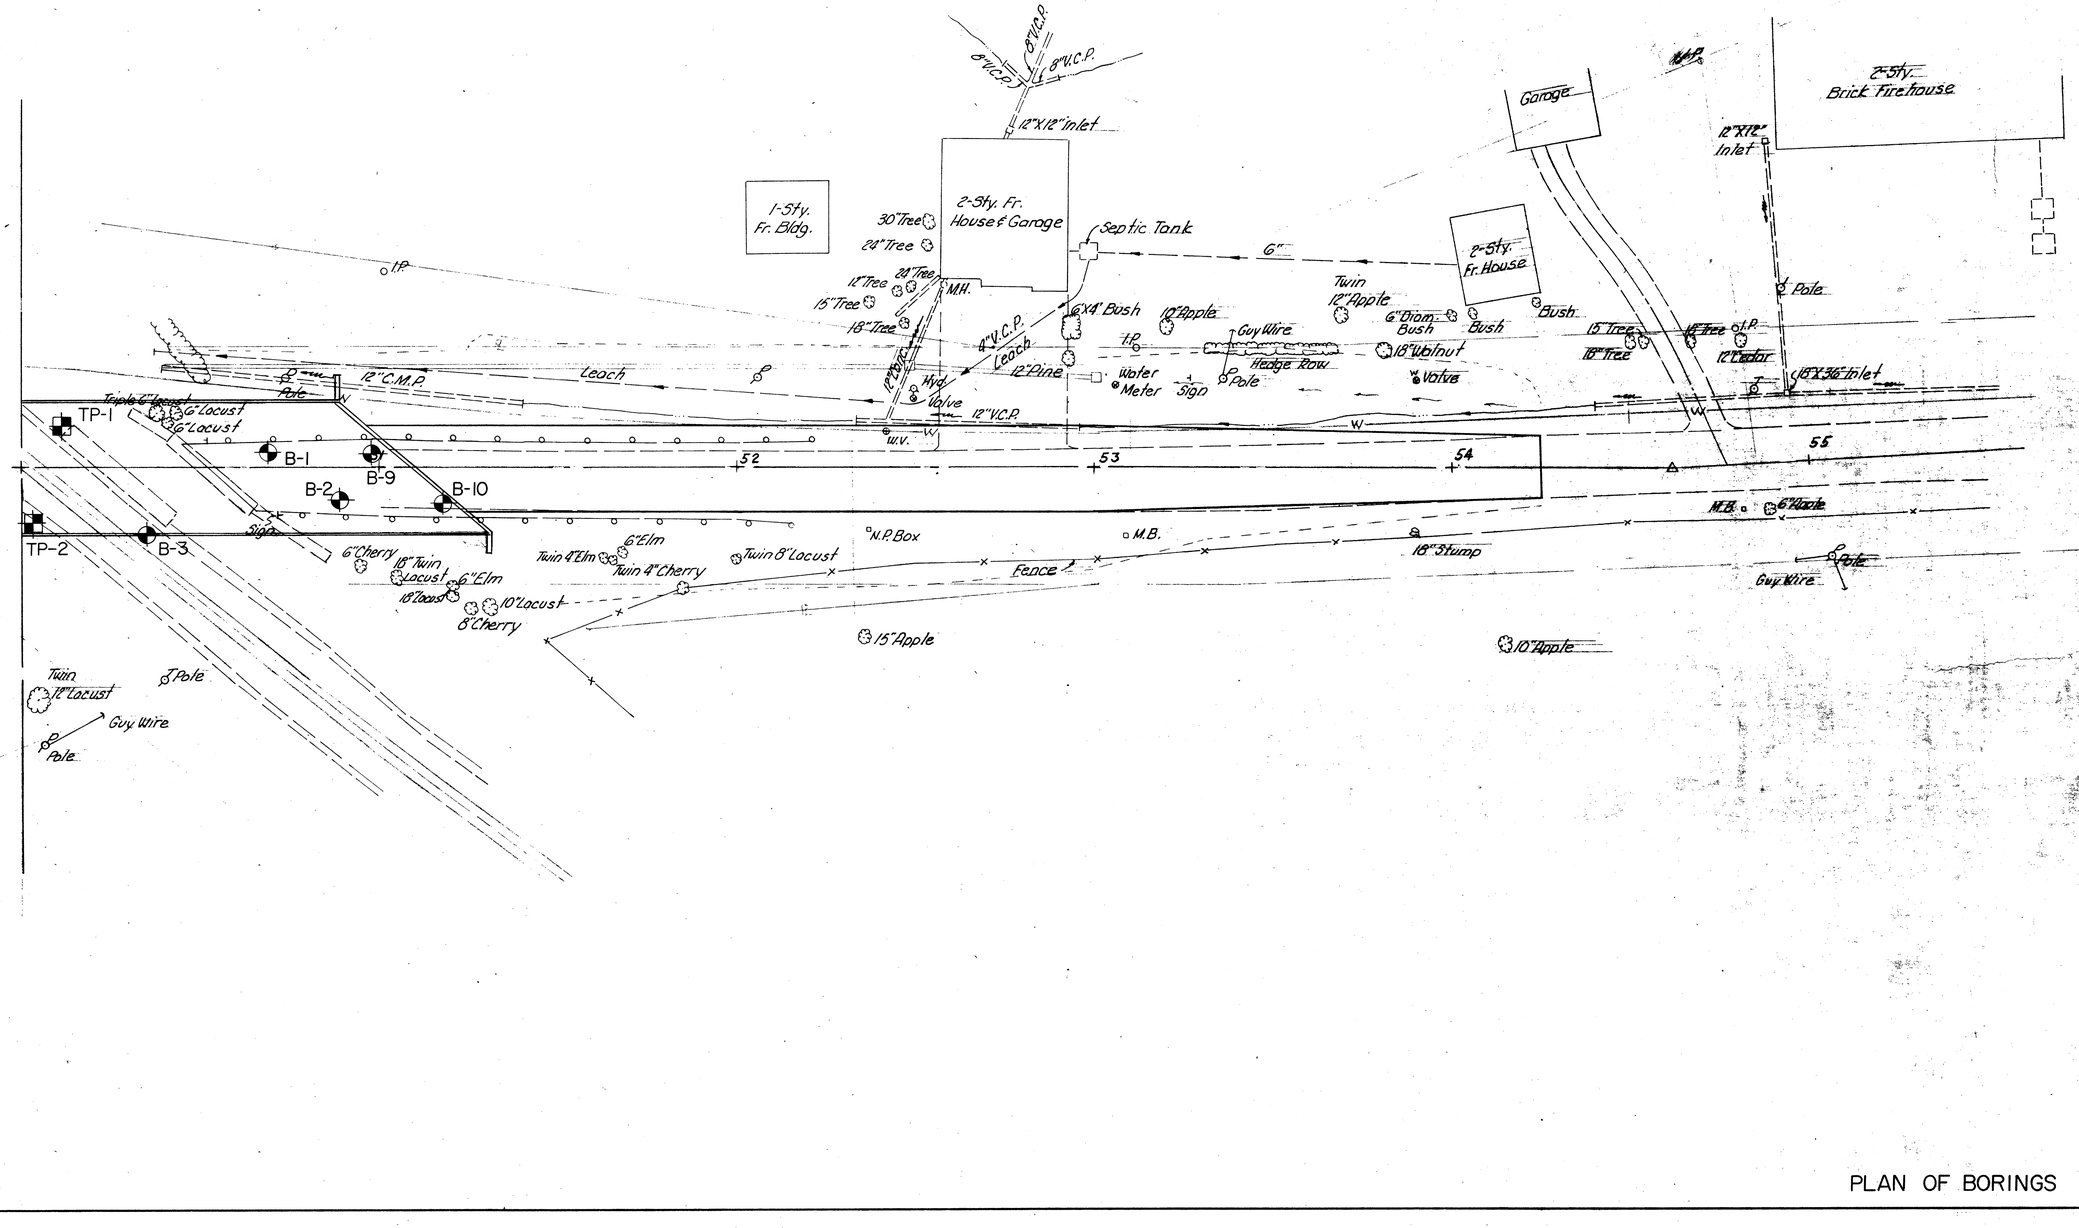

PLAN OF BORINGS