FED. RD. DIVISION	STATE	PROJECT	TYPE FUNDS
2	OHIO	H.I.F.	

13
16

LAK-615-0.06

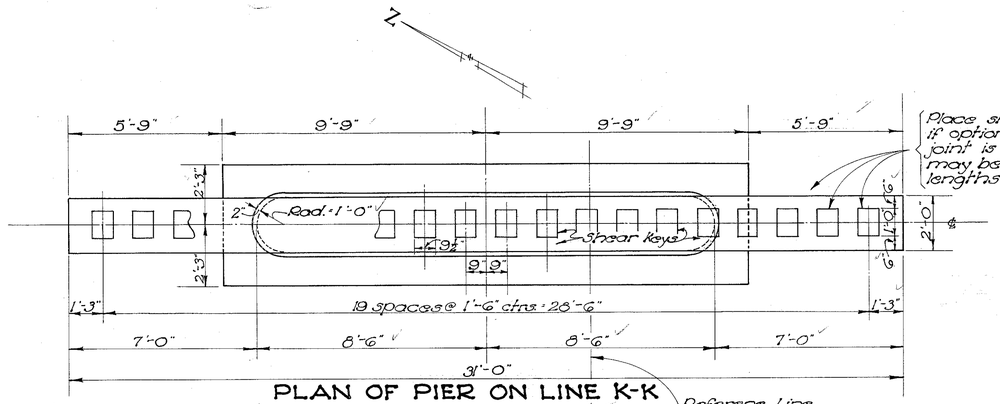

PLAN OF PIER ON LINE K-K

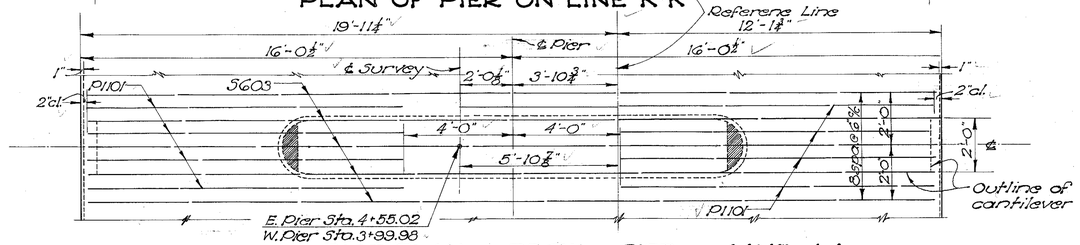

PART PLAN OF DECK AT PIER ON LINE J-J
(Showing Longitudinal steel at top of Pier Cantilever)

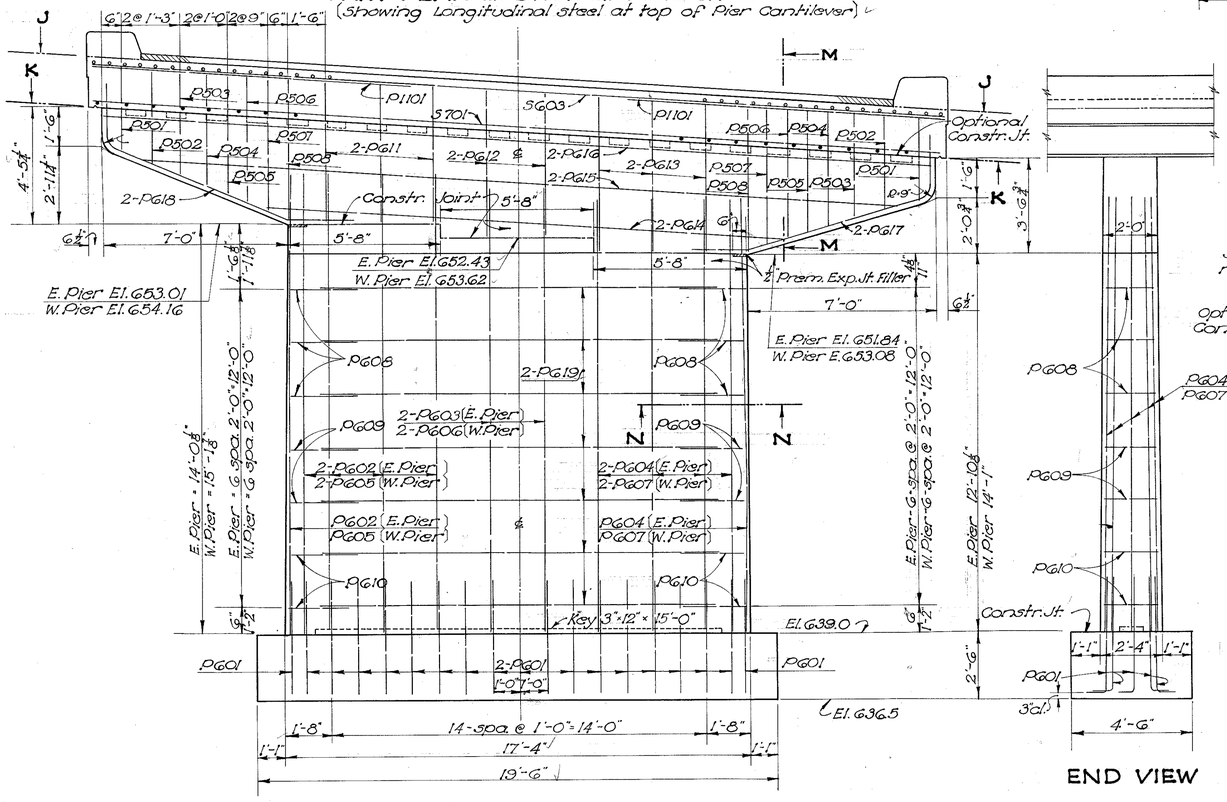

TYPICAL ELEVATION OF PIER

END VIEW

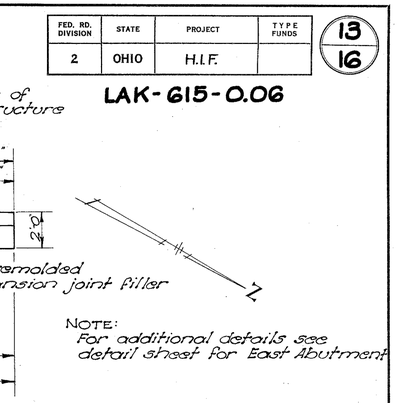

PLAN OF WEST ABUTMENT

NOTE:
For additional details see detail sheet for East Abutment

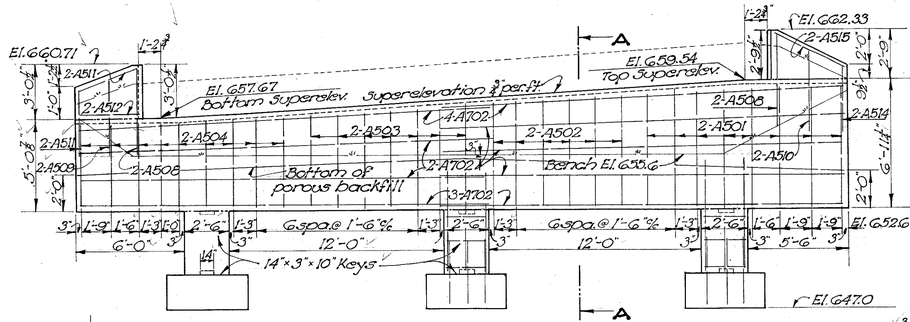

ELEVATION OF WEST ABUTMENT

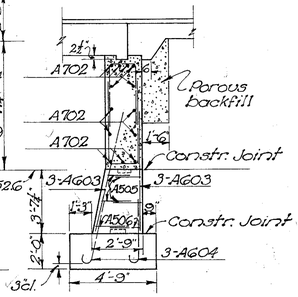

SECTION A-A

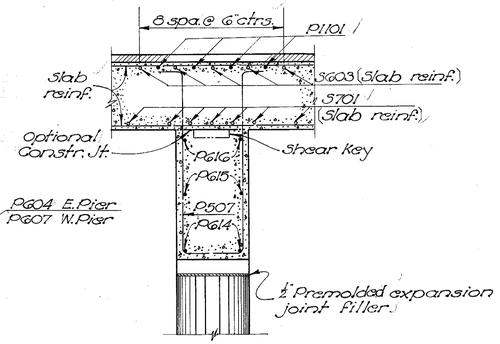

SECTION M-M

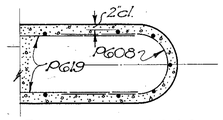

SECTION N-N

NOTE:
PEDESTAL ABUTMENTS: After the pedestals are placed all earth fill shall be made full height of the earth bench and the excavation made for the crossbeam. If bottom forms for crossbeam are used, they shall be left in place.

All reinforcing bars shall be 2" clear from face of concrete unless otherwise noted.

STATE OF OHIO
DEPARTMENT OF HIGHWAYS
BUREAU OF BRIDGES AND RAILROAD CROSSINGS

WEST ABUTMENT & PIER DETAILS

BRIDGE No. LA-615-02 OVER EAST BRANCH CHAGRIN RIVER

LAKE CO.
SEC. LAK-615-0.06 STA. 4+27.50

DESIGNED	DRAWN	TRACED	CHECKED	REVIEWED	DATE	REVISED
J.V.G.	J.V.G.	R.G.B.	N.E.Y.	B.F.G. A.J.K.	9/23/54	