FED. RD. DIVISION	STATE	PROJECT	
2	OHIO		

125/181

LAKE COUNTY
LAK-615-3.26

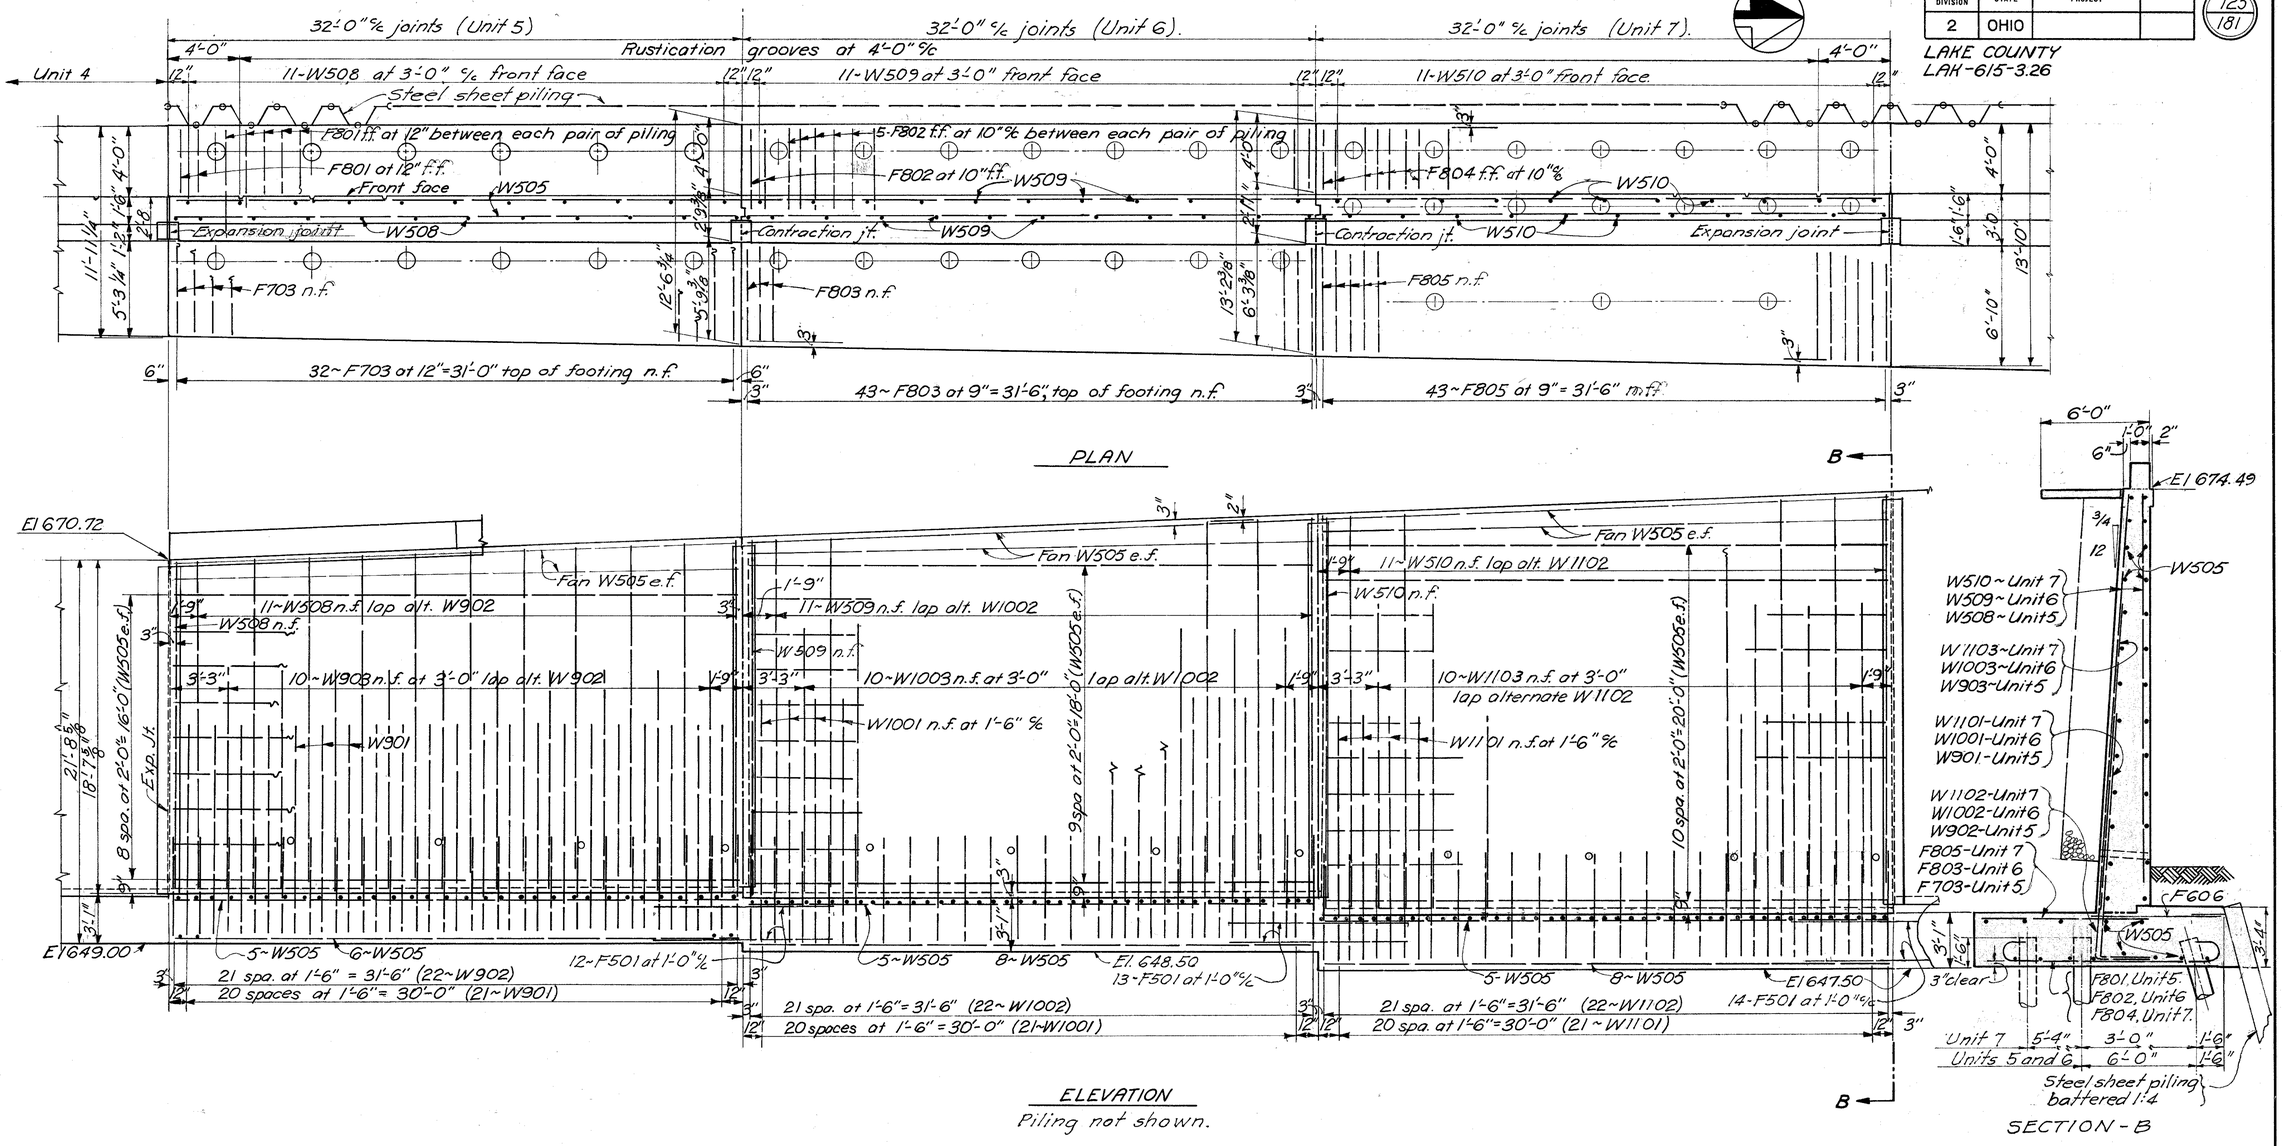

LEGEND
n.f. . . . near face
f.f. . . . far face
e.f. . . . each face

BURGESS & NIPLE LIMITED — CONSULTING ENGINEERS
COLUMBUS, OHIO

4/8

RETAINING WALL "B"
UNITS 5, 6 AND 7

LAKE COUNTY
STA. 42+60.00
STA. 47+02.79

DESIGNED	DRAWN	TRACED	CHECKED	REVIEWED DATE	REVISED
[illegible]	KED	C.W.B.	LEC	WCR 11-19-68	

DEC 11 1970 JUN 26 1970

ALL-STATE BLUEPRINT COL'S., O. 41028