MICROFILMED
FEB 12 1985

FED. ROAD DIV. NO.	STATE	FED. AID PROJ. NO.	TYPE FUNDS
2	OHIO		

138
181

LAKE COUNTY
LAK-615-3.26

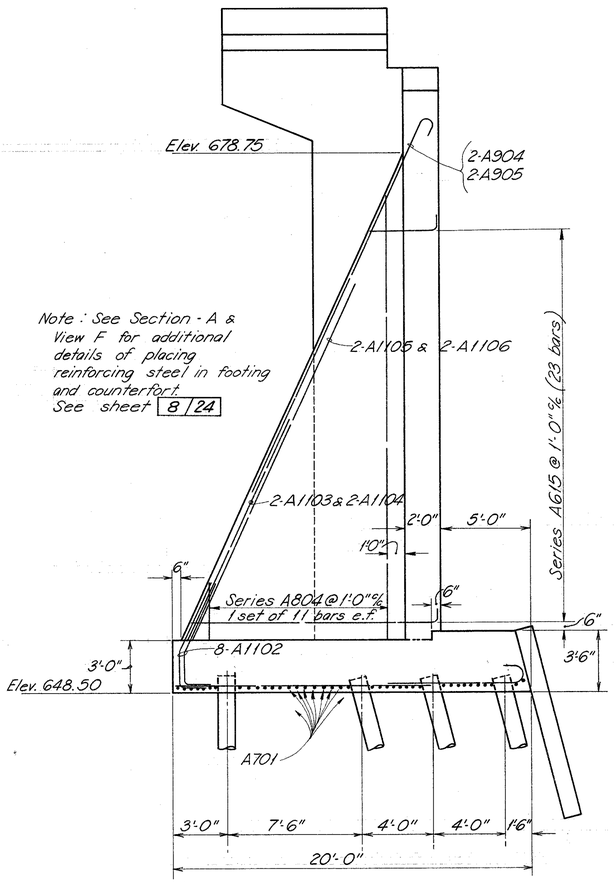

VIEW - B

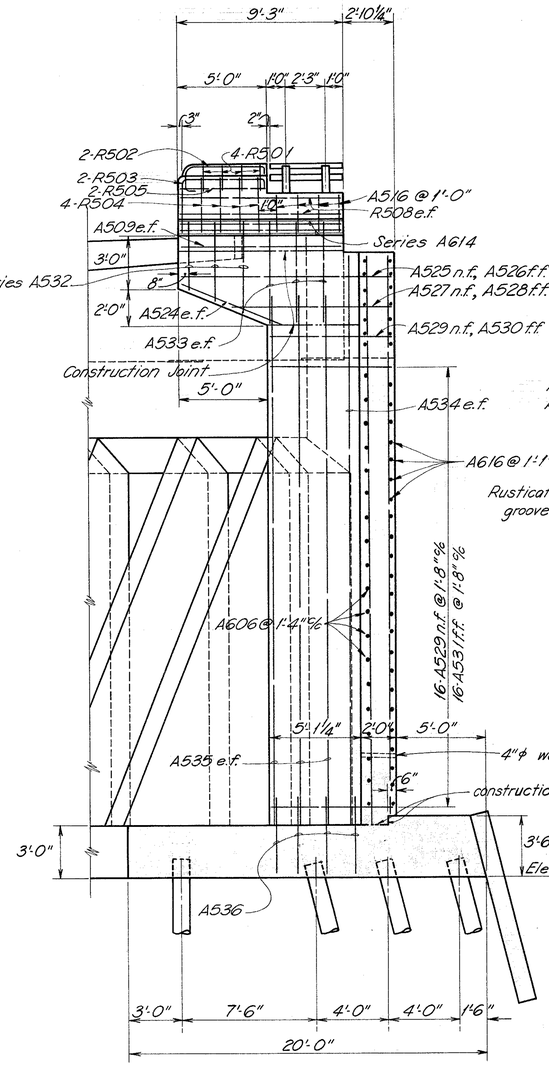

SECTION - B

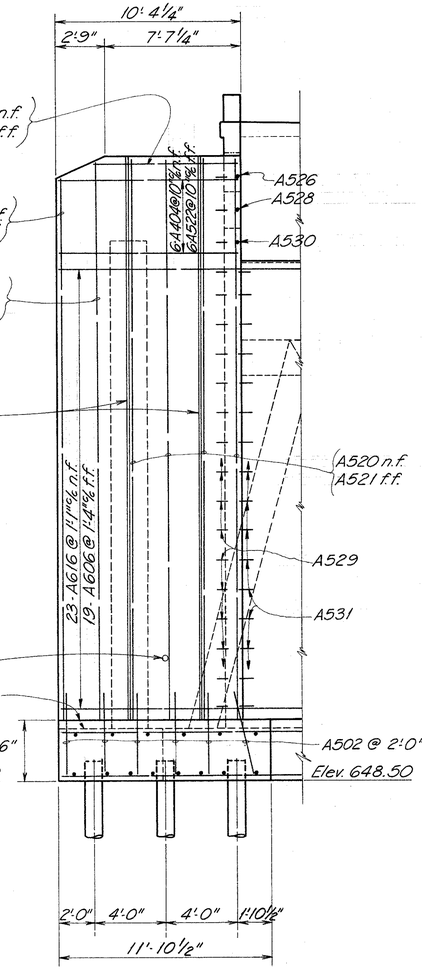

VIEW - C

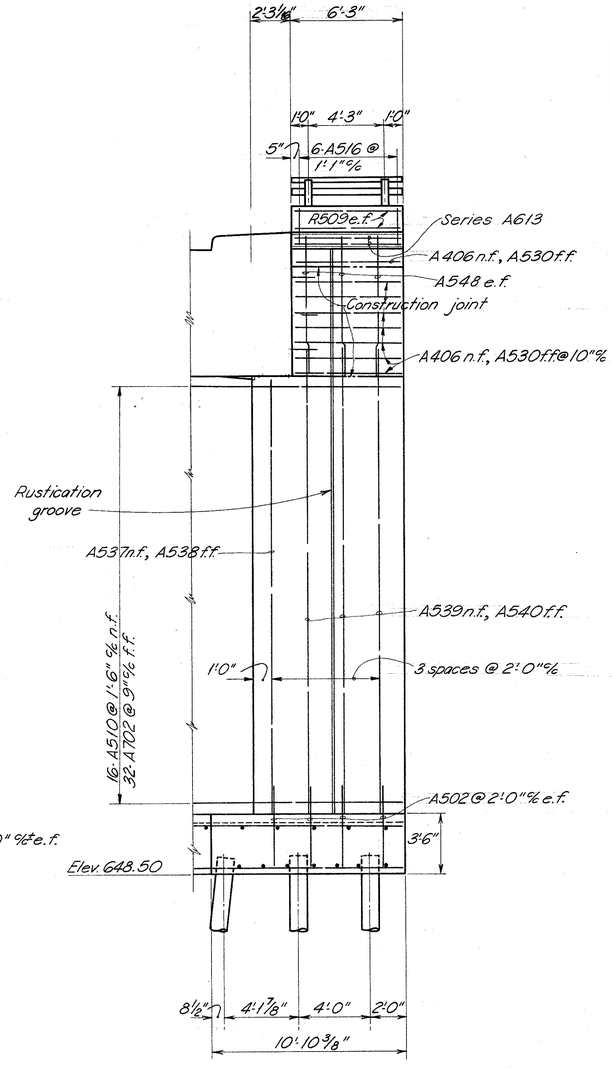

VIEW - D

NOTE: For additional piling details see Rear Abutment Piling Layout sheet 6/24

BURGESS & NIPLE LIMITED — CONSULTING ENGINEERS
COLUMBUS 12, OHIO

9/24

REAR ABUTMENT DETAILS
BRIDGE NO. LAK-615-0402
OVER
N&W RAILWAY & P-C RAILROAD

LAKE COUNTY

STA. 47+28.12
54+16.22

DESIGNED	DRAWN	TRACED	CHECKED	REVIEWED DATE	REVISED
WBR	DW		KED	WBR 11/19/68	

DEC 11 1970 JUN 26 1970

ALL-STATE BLUE-PRINT, COLS., O. 43223