CALC. BY JWC DATE 12-30	LAK - 615 - 5.12	OHIO
CHKD. BY DNW DATE 1-31		FHWA REGION

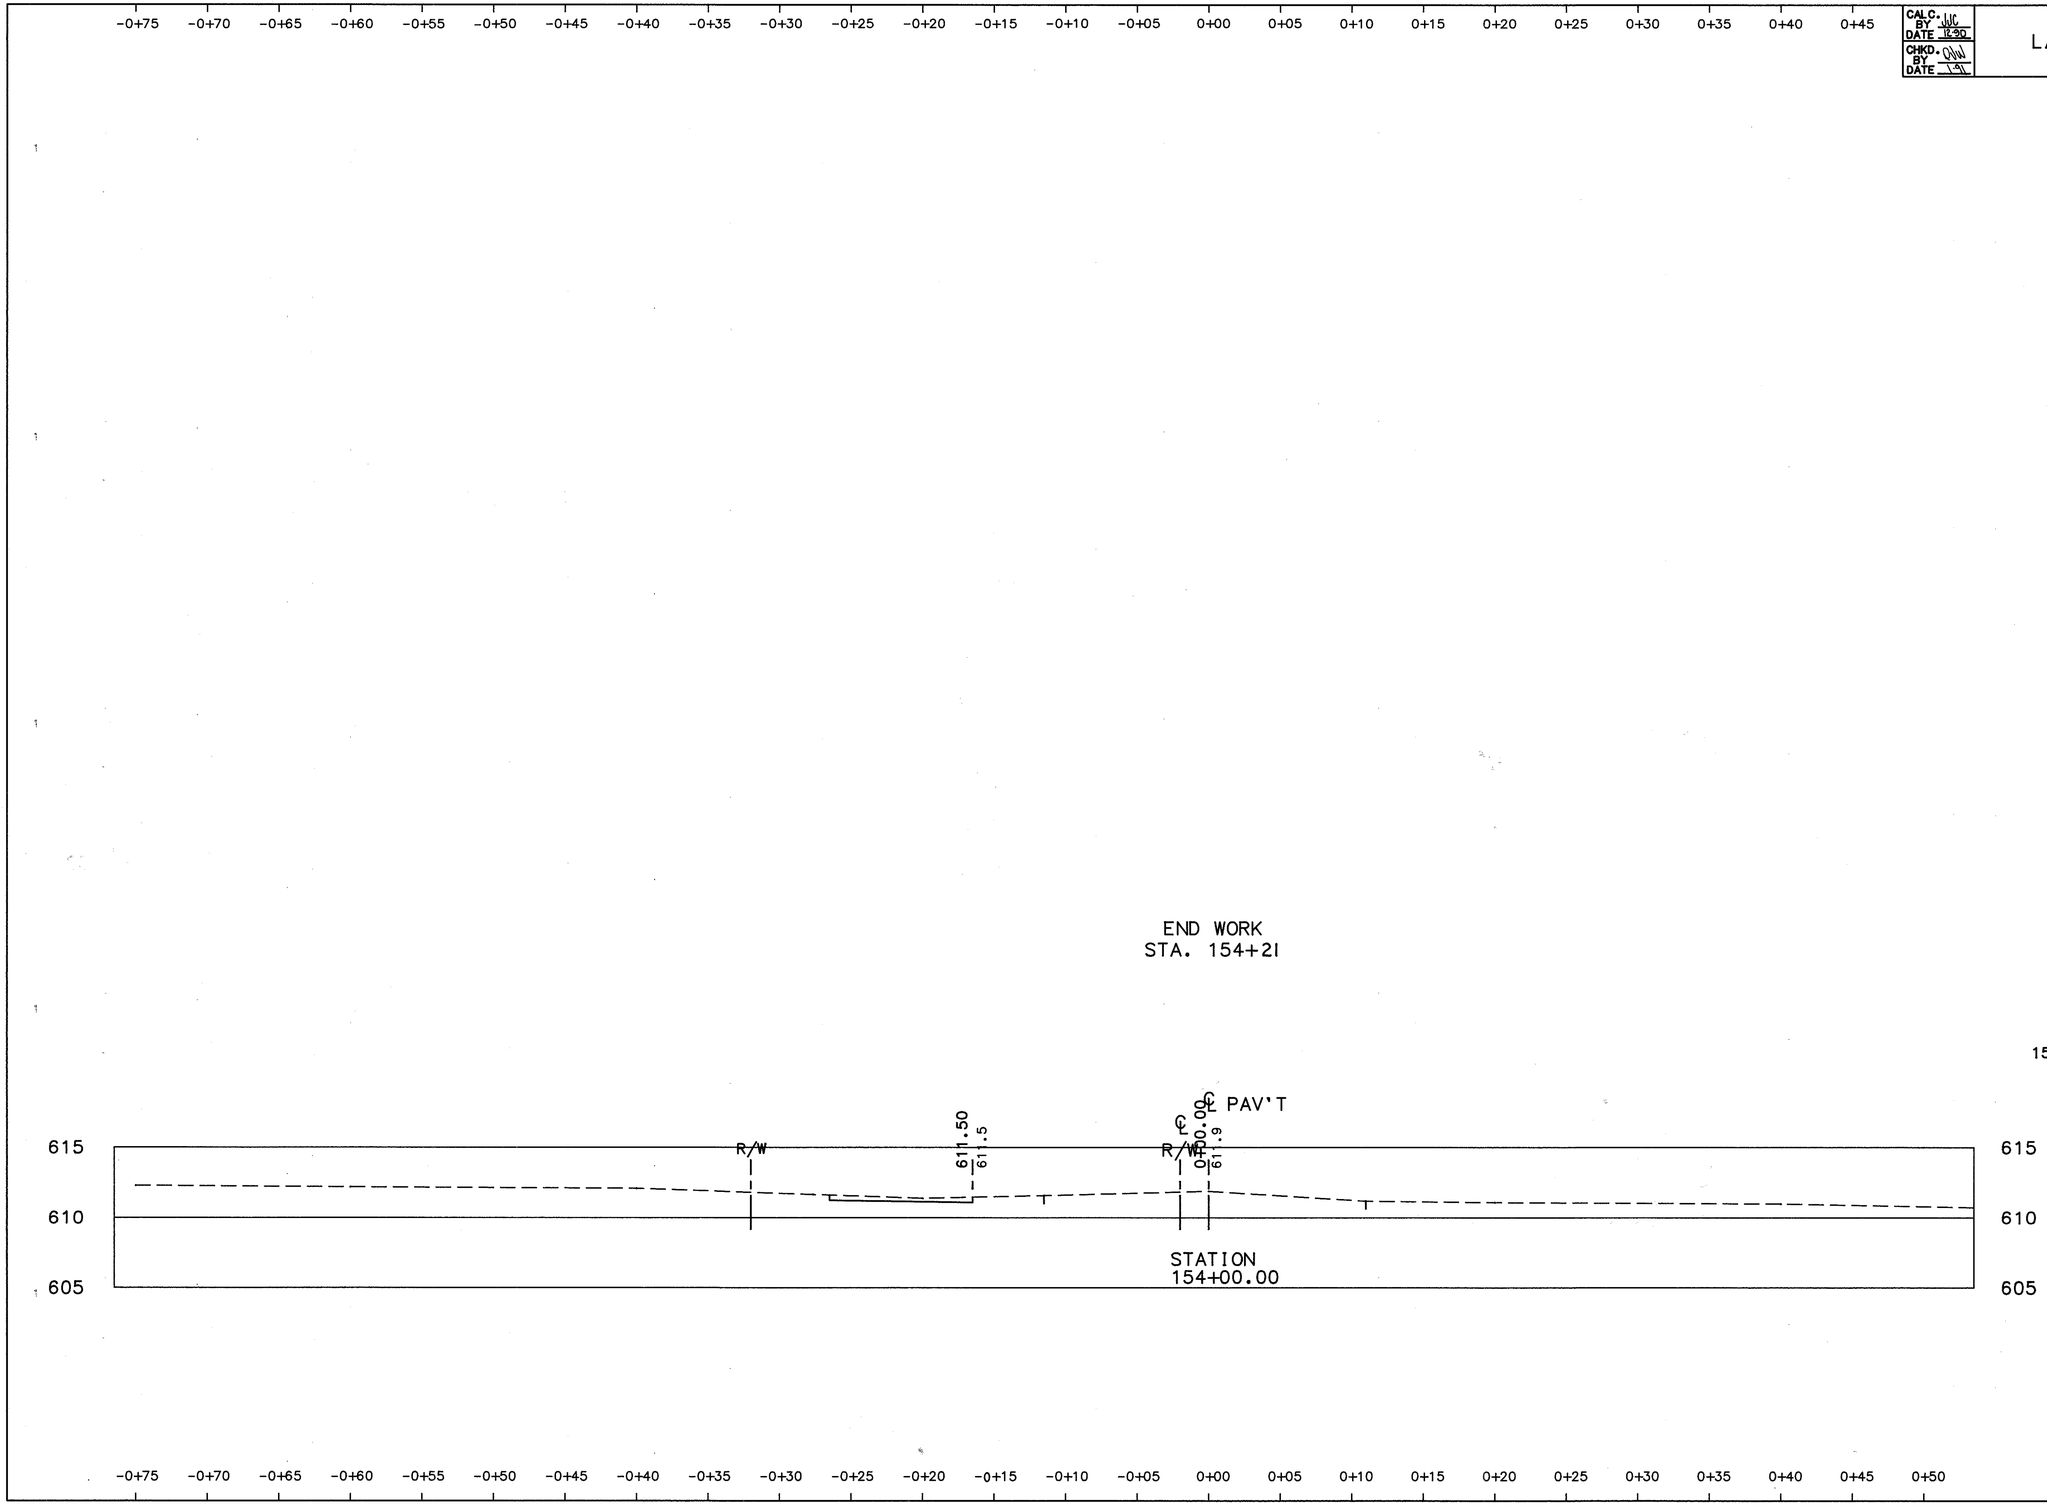

	END AREA		VOLUME	
	CUT	FILL	CUT	FILL
154+21	0			
			1.4	
	3.7			
			6.5	

HOPKINS ROAD

CROSS-SECTIONS STA. 154+00 TO STA. 154+21