CALC. BY / DATE	LAK-615-5.12	OHIO
CHKD. BY / DATE		FHWA REGION 5

156
164

2
10

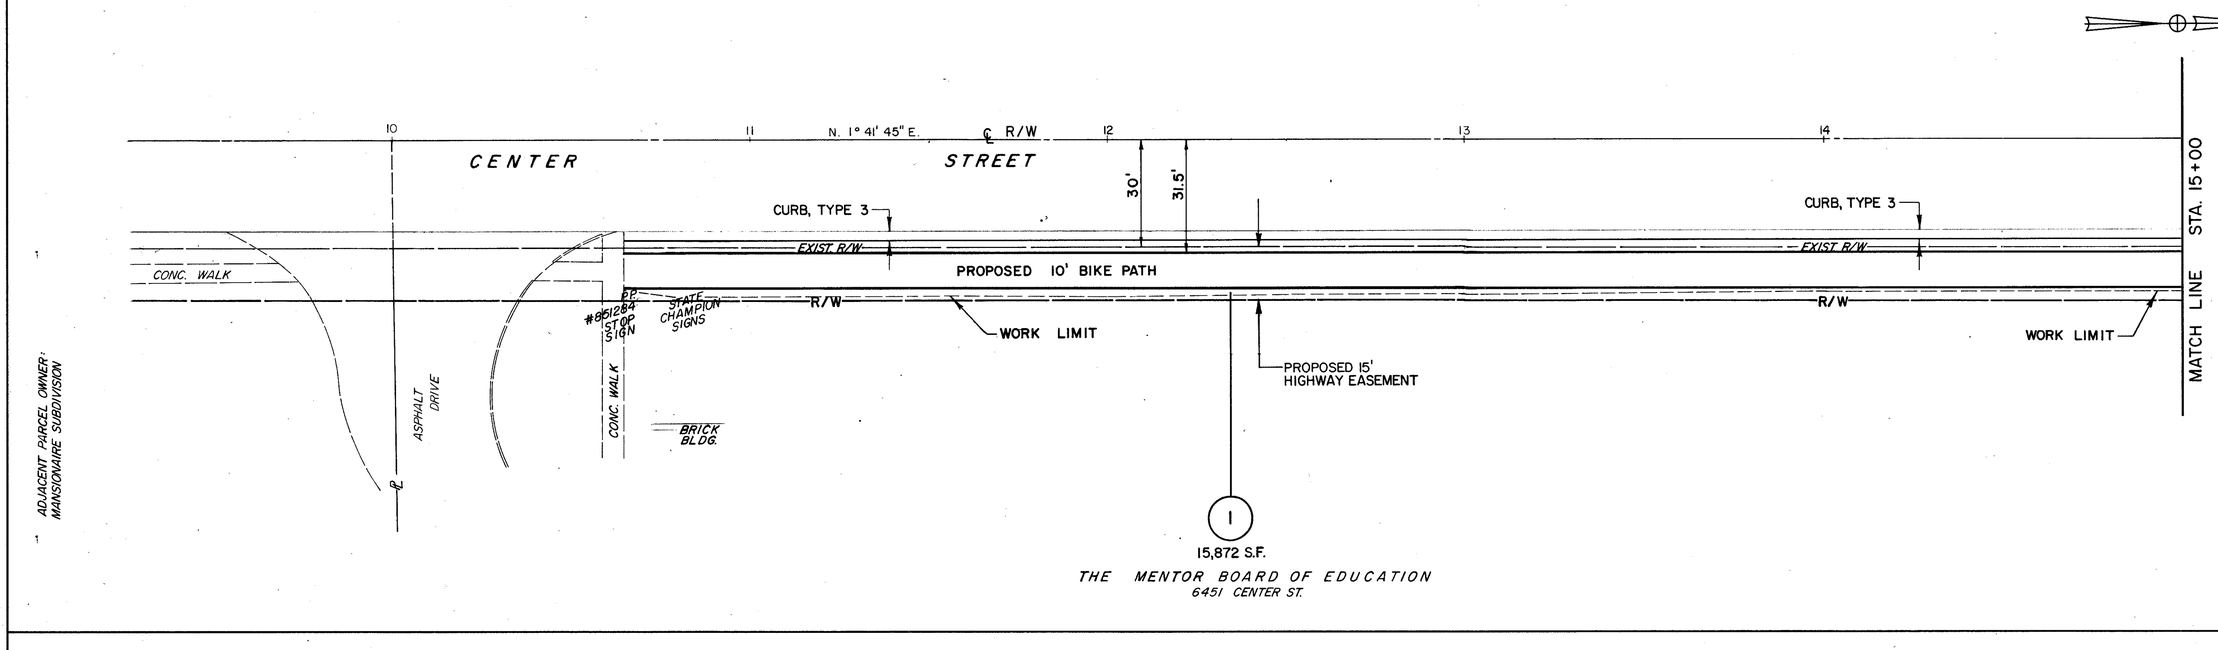

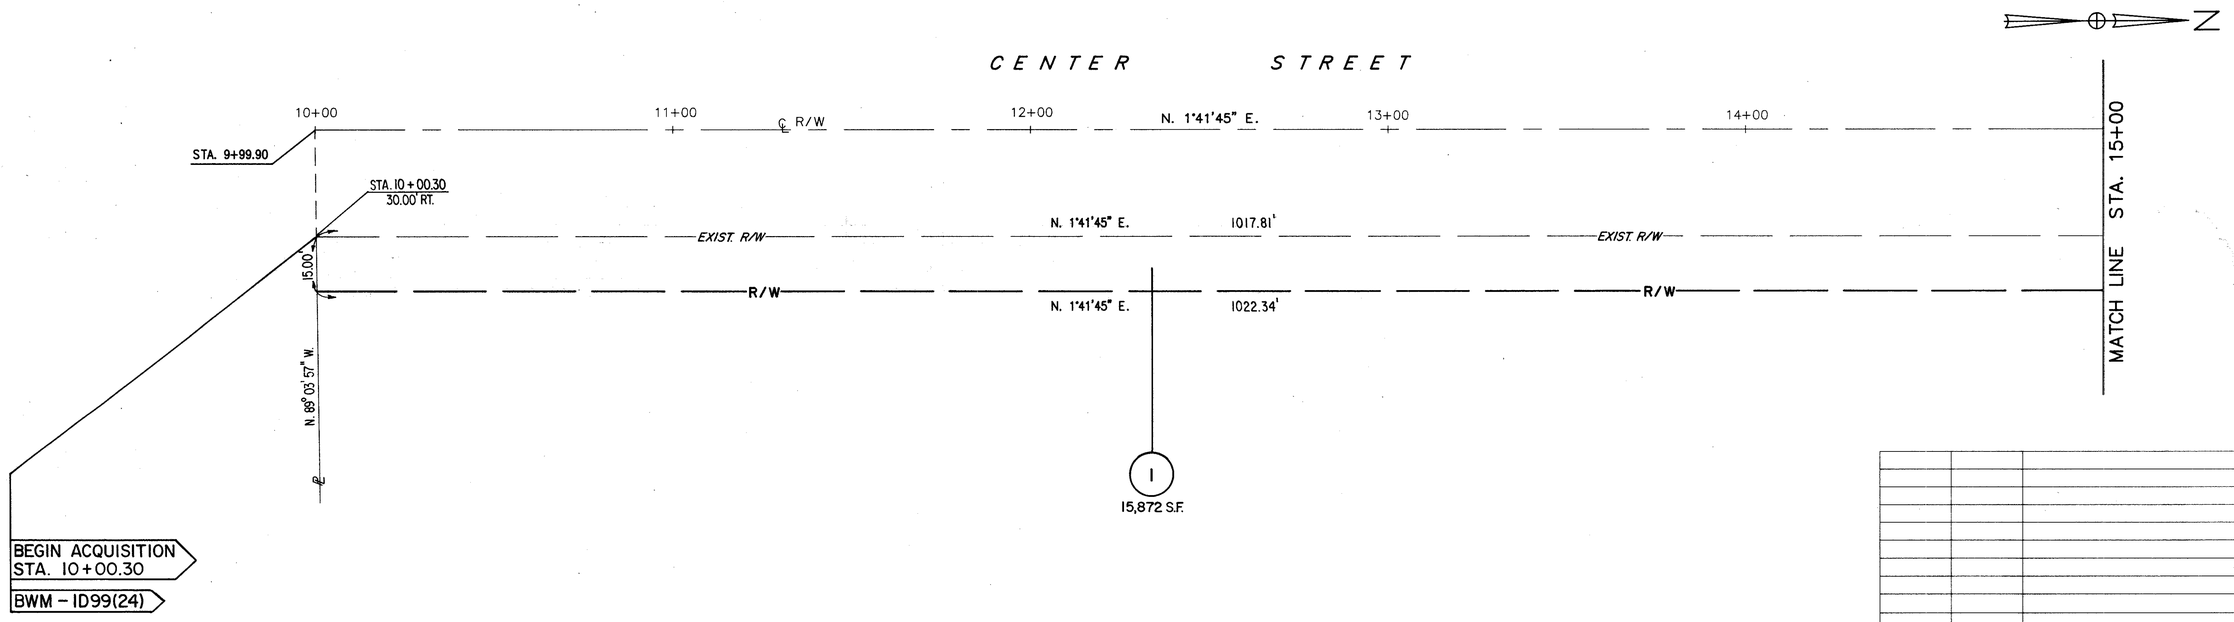

REV.	DATE	
COMPLETION DATE:		

LAK-615-5.12

RIGHT-OF-WAY PLANS