CALC. BY / DATE	LAK-615-5.12	OHIO
CHKD. BY / DATE		FHWA REGION 5

157 / 164

3 / 10

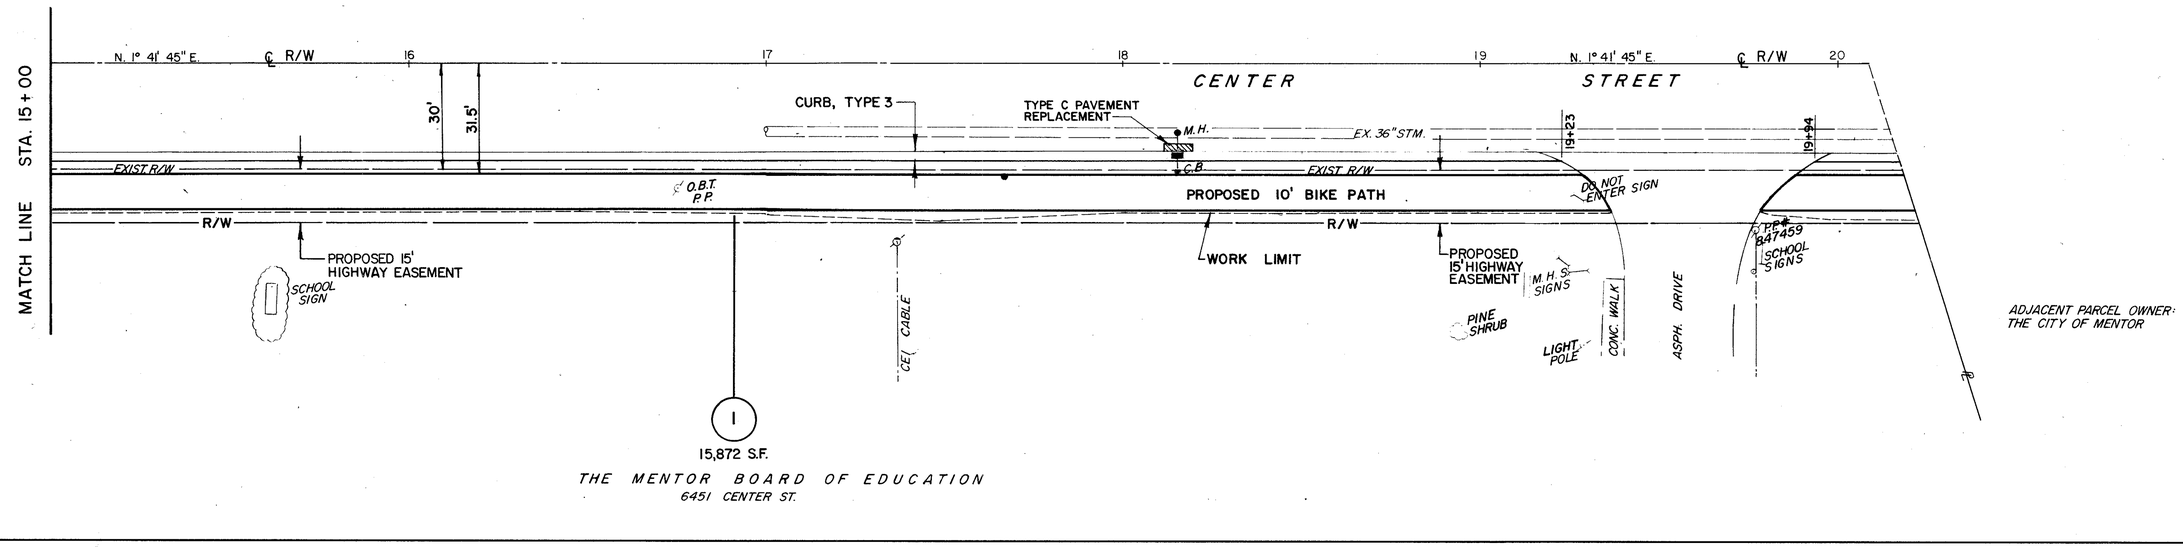

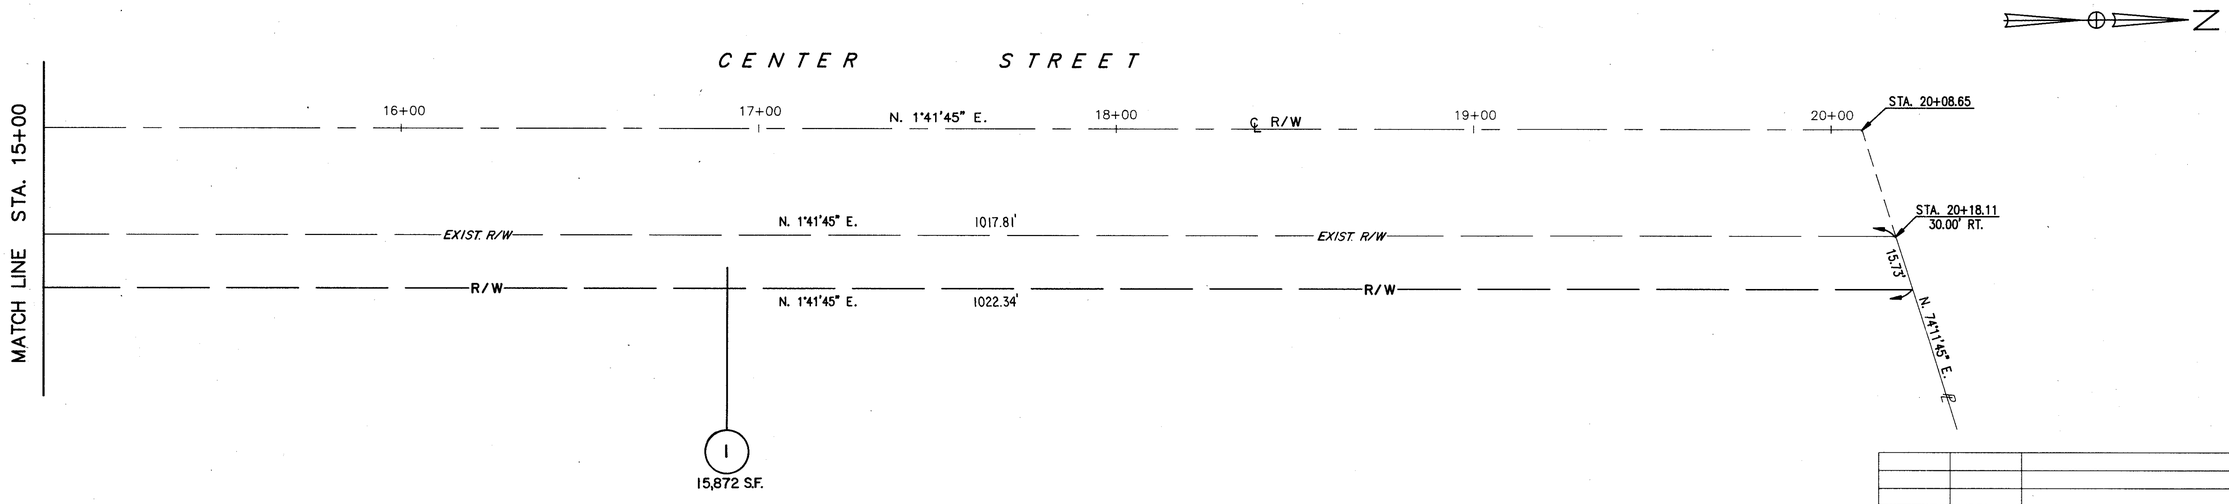

REV.	DATE
COMPLETION DATE:	

LAK-615-5.12

RIGHT-OF-WAY PLANS