CALC. BY DATE	LAK-615-5.12	OHIO
CHKD. BY DATE		FHWA REGION 5

158
164

4
10

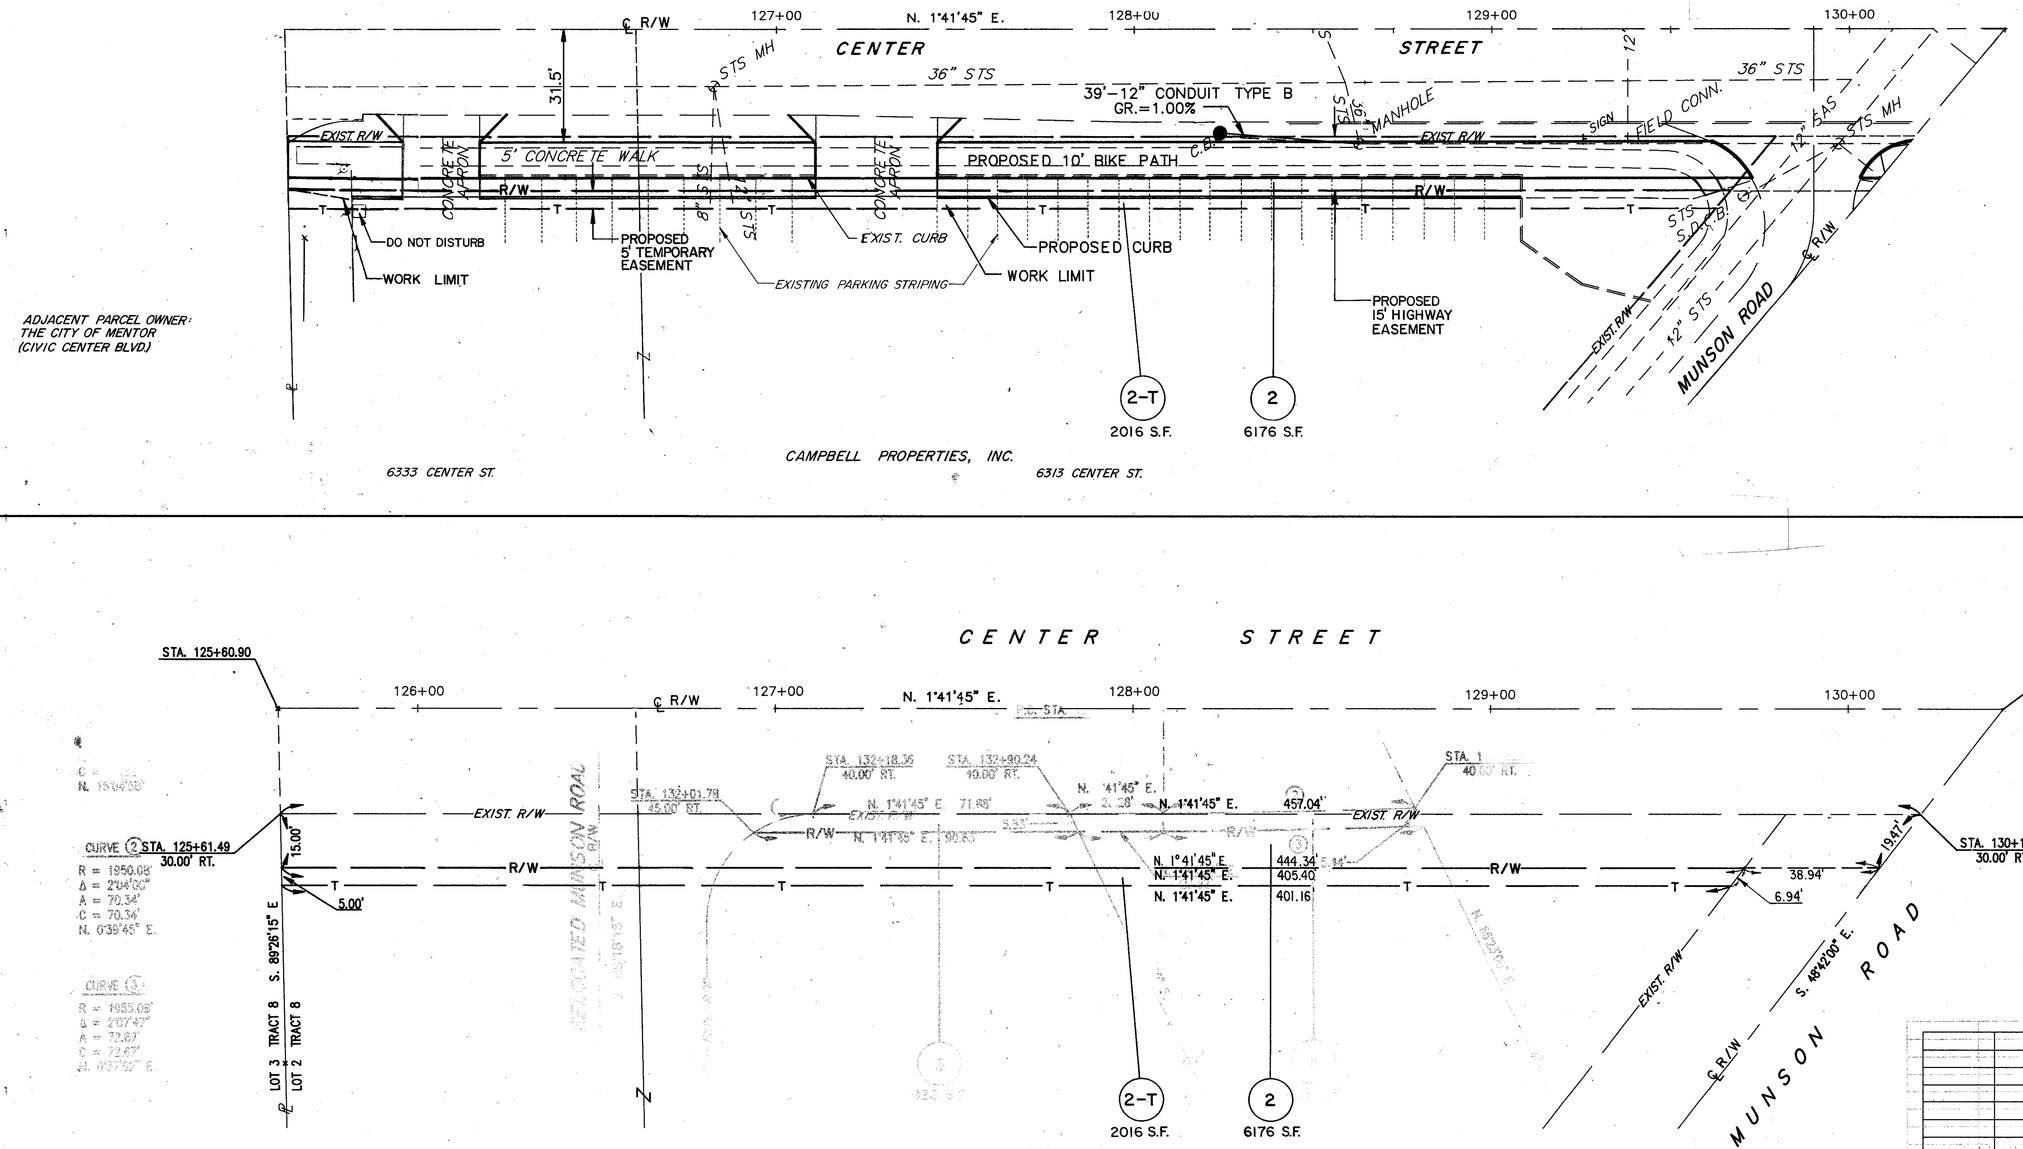

REV.	DATE
COMPLETION DATE:	

LAK-615-5.12

RIGHT-OF-WAY PLANS