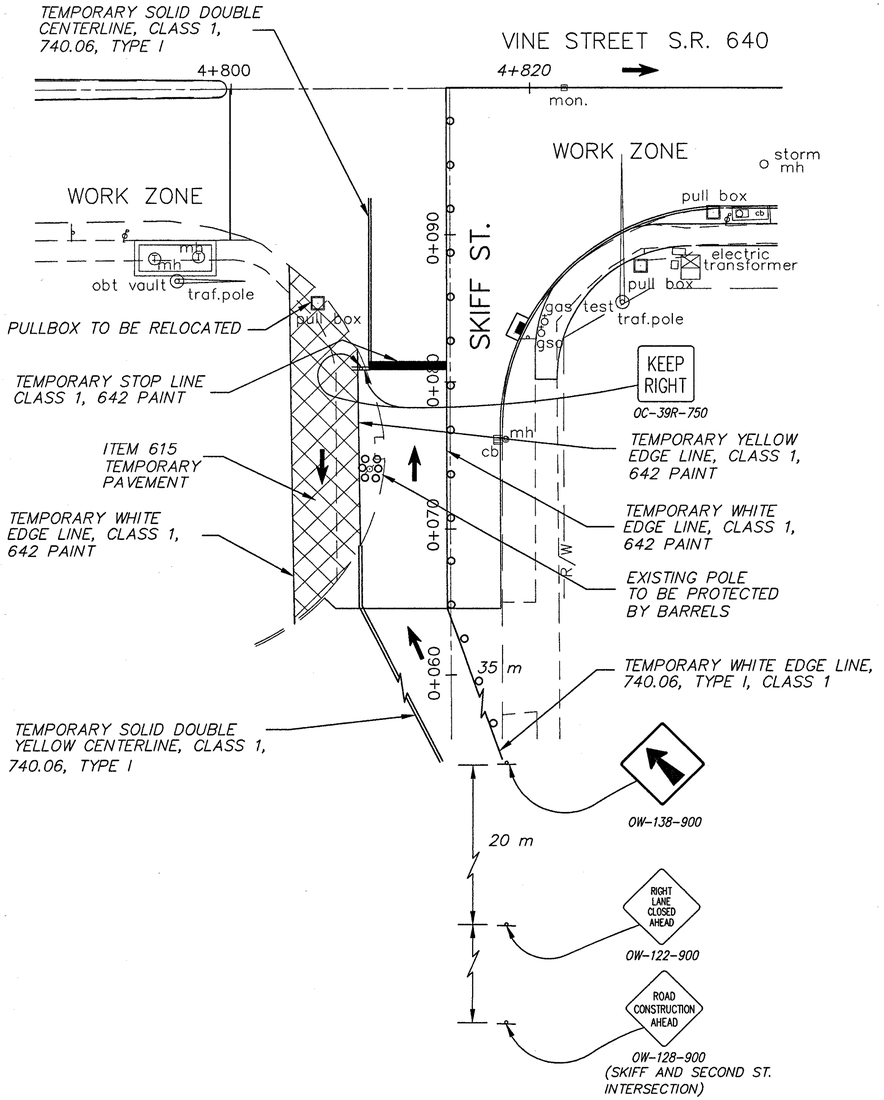

SKIFF STREET INTERSECTION

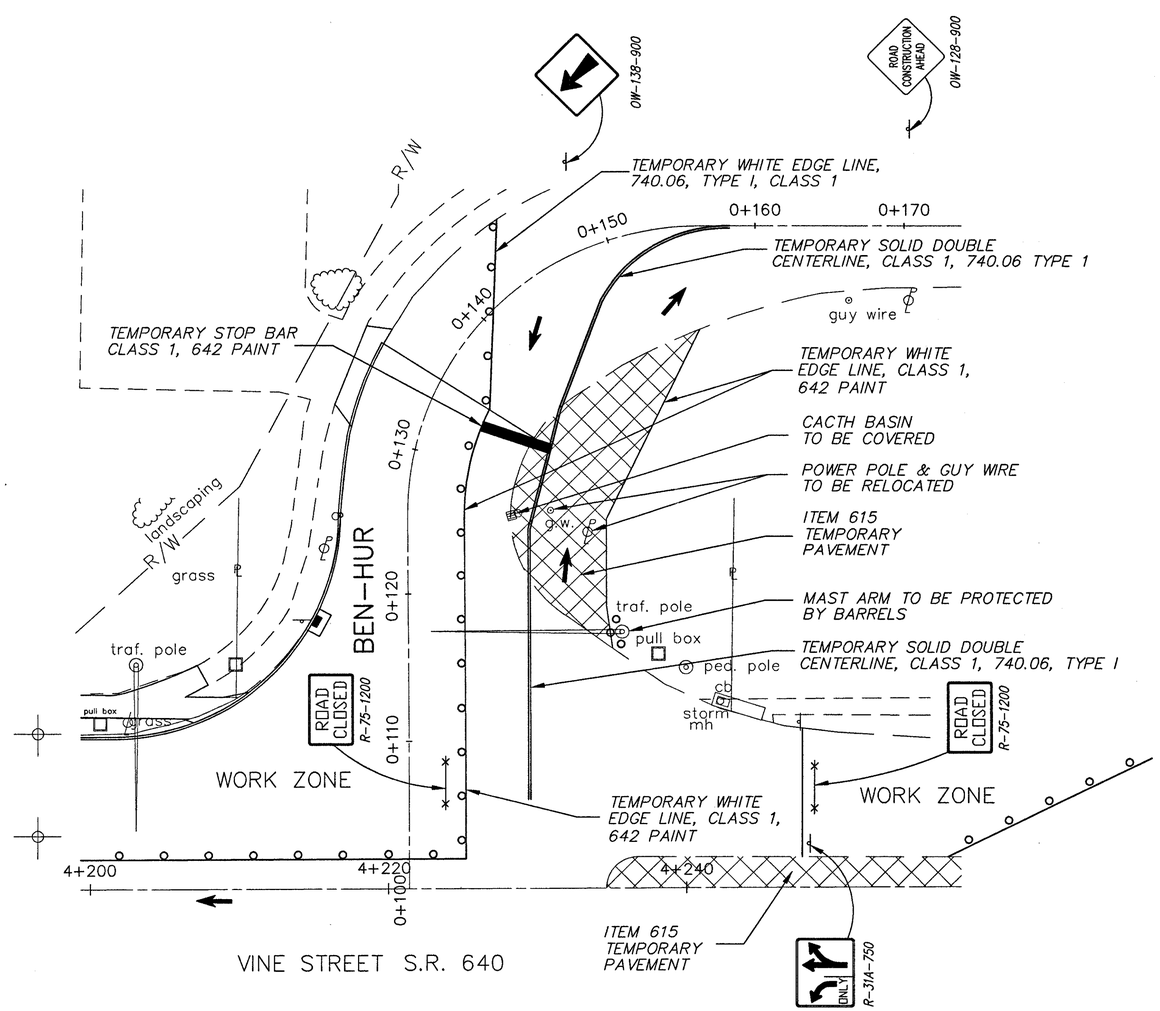

BEN-HUR INTERSECTION

HORIZONTAL SCALE IN METERS

CALC. BY:

CHECKED BY:

MAINTENANCE OF TRAFFIC
MISCELLANEOUS DETAIL

LAK-640-3.444

51B
214

94014-PG-051B-MPR\11-24-00

94-014