metric units

LAKE COUNTY
WILLOUGHBY TOWNSHIP
T-10N & R-10W
CITY OF WILLOUGHBY
LOT 9 CARD TRACT

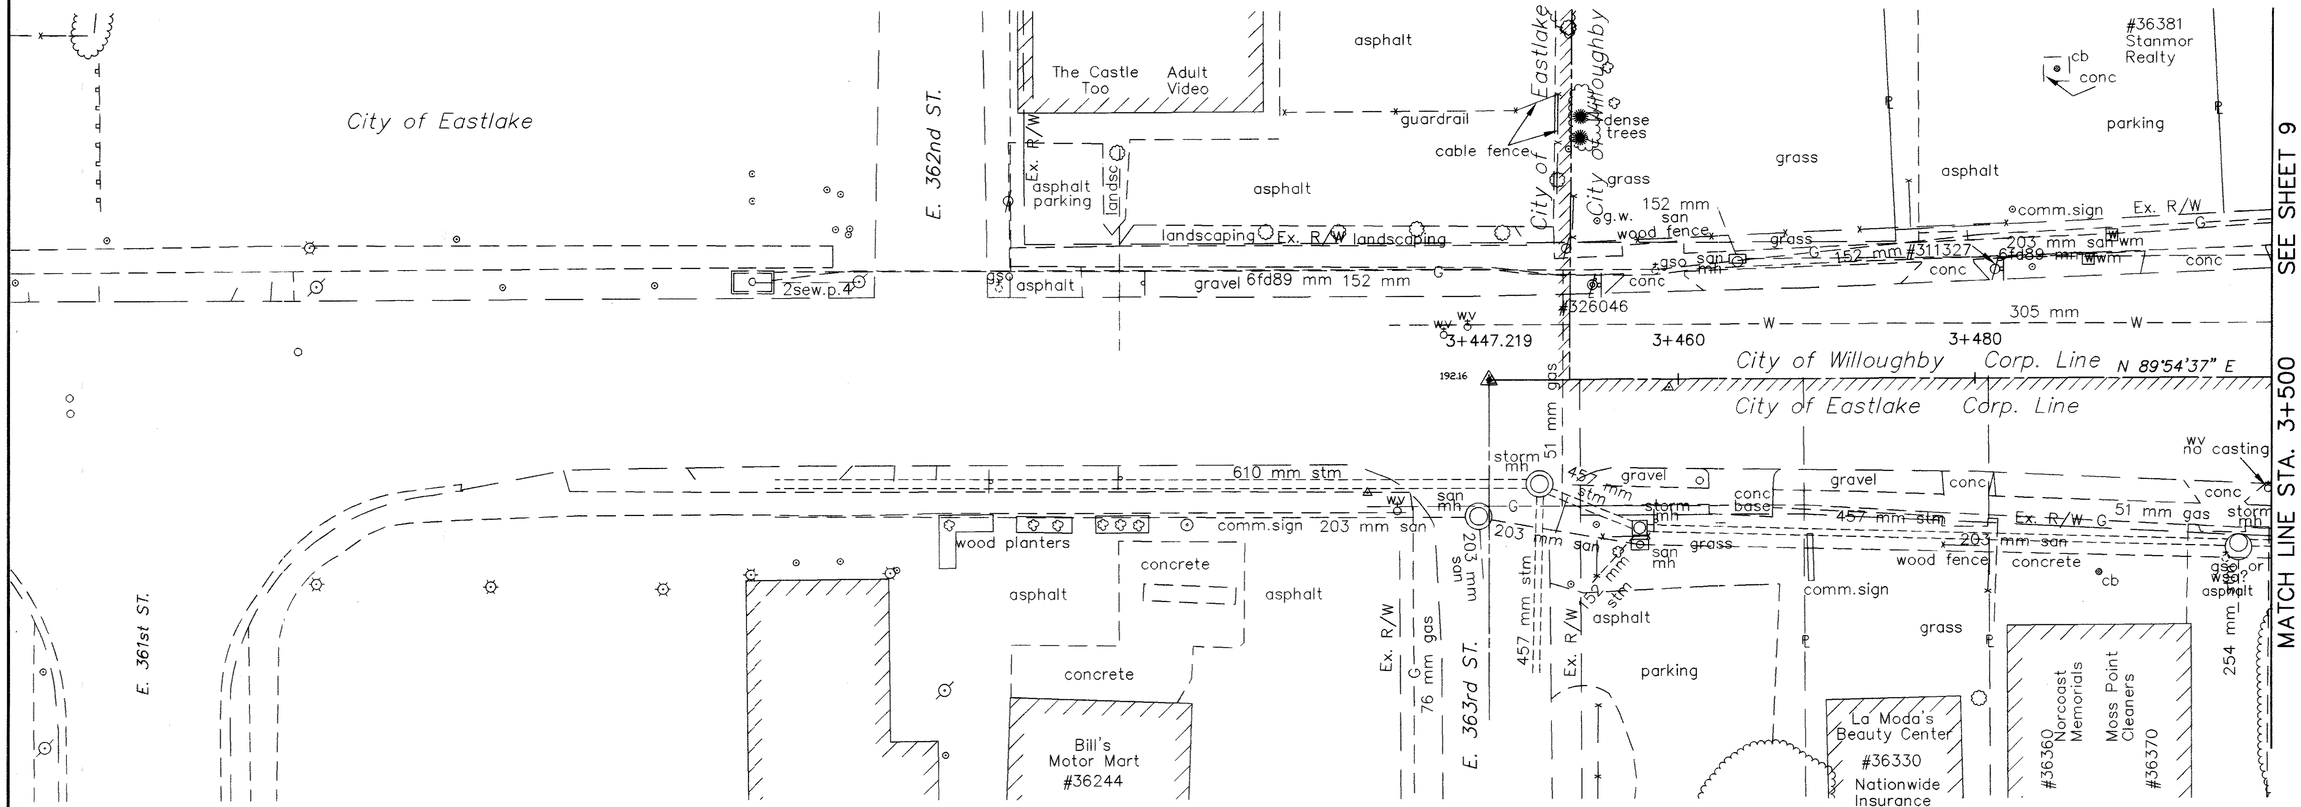

NOTE: BASIS OF BEARING FOR THIS PROJECT IS AS ESTABLISHED ON PRIOR PROJECT PLANS LAK-2-0.00

EXISTING RIGHT-OF-WAY LOCATION AND WIDTH DETERMINED USING RIGHT-OF-WAY PLAN SHEET NO. 130 FROM PRIOR PROJECT PLANS LAK-2-0.00

LAKE COUNTY
WILLOUGHBY TOWNSHIP
T-10N & R-10W
CITY OF WILLOUGHBY
LOT 9 CARD TRACT

REV.	DATE	DESCRIPTION

DATE OF COMPLETION

96083RD\103098

1:200 RATIO IN METERS

PID NO. 13722

STATE JOB NO. 124390

SEE SHEET 9

RIGHT OF WAY PLAN
STA. 3+447.219 TO STA. 3+500

LAK-640-3.444(2.14)

8 / 29

213G / 214