PROPERTY MAP

LAK–86–8.25

LEROY TOWNSHIP
LAKE COUNTY
T–10–N , R–7–W

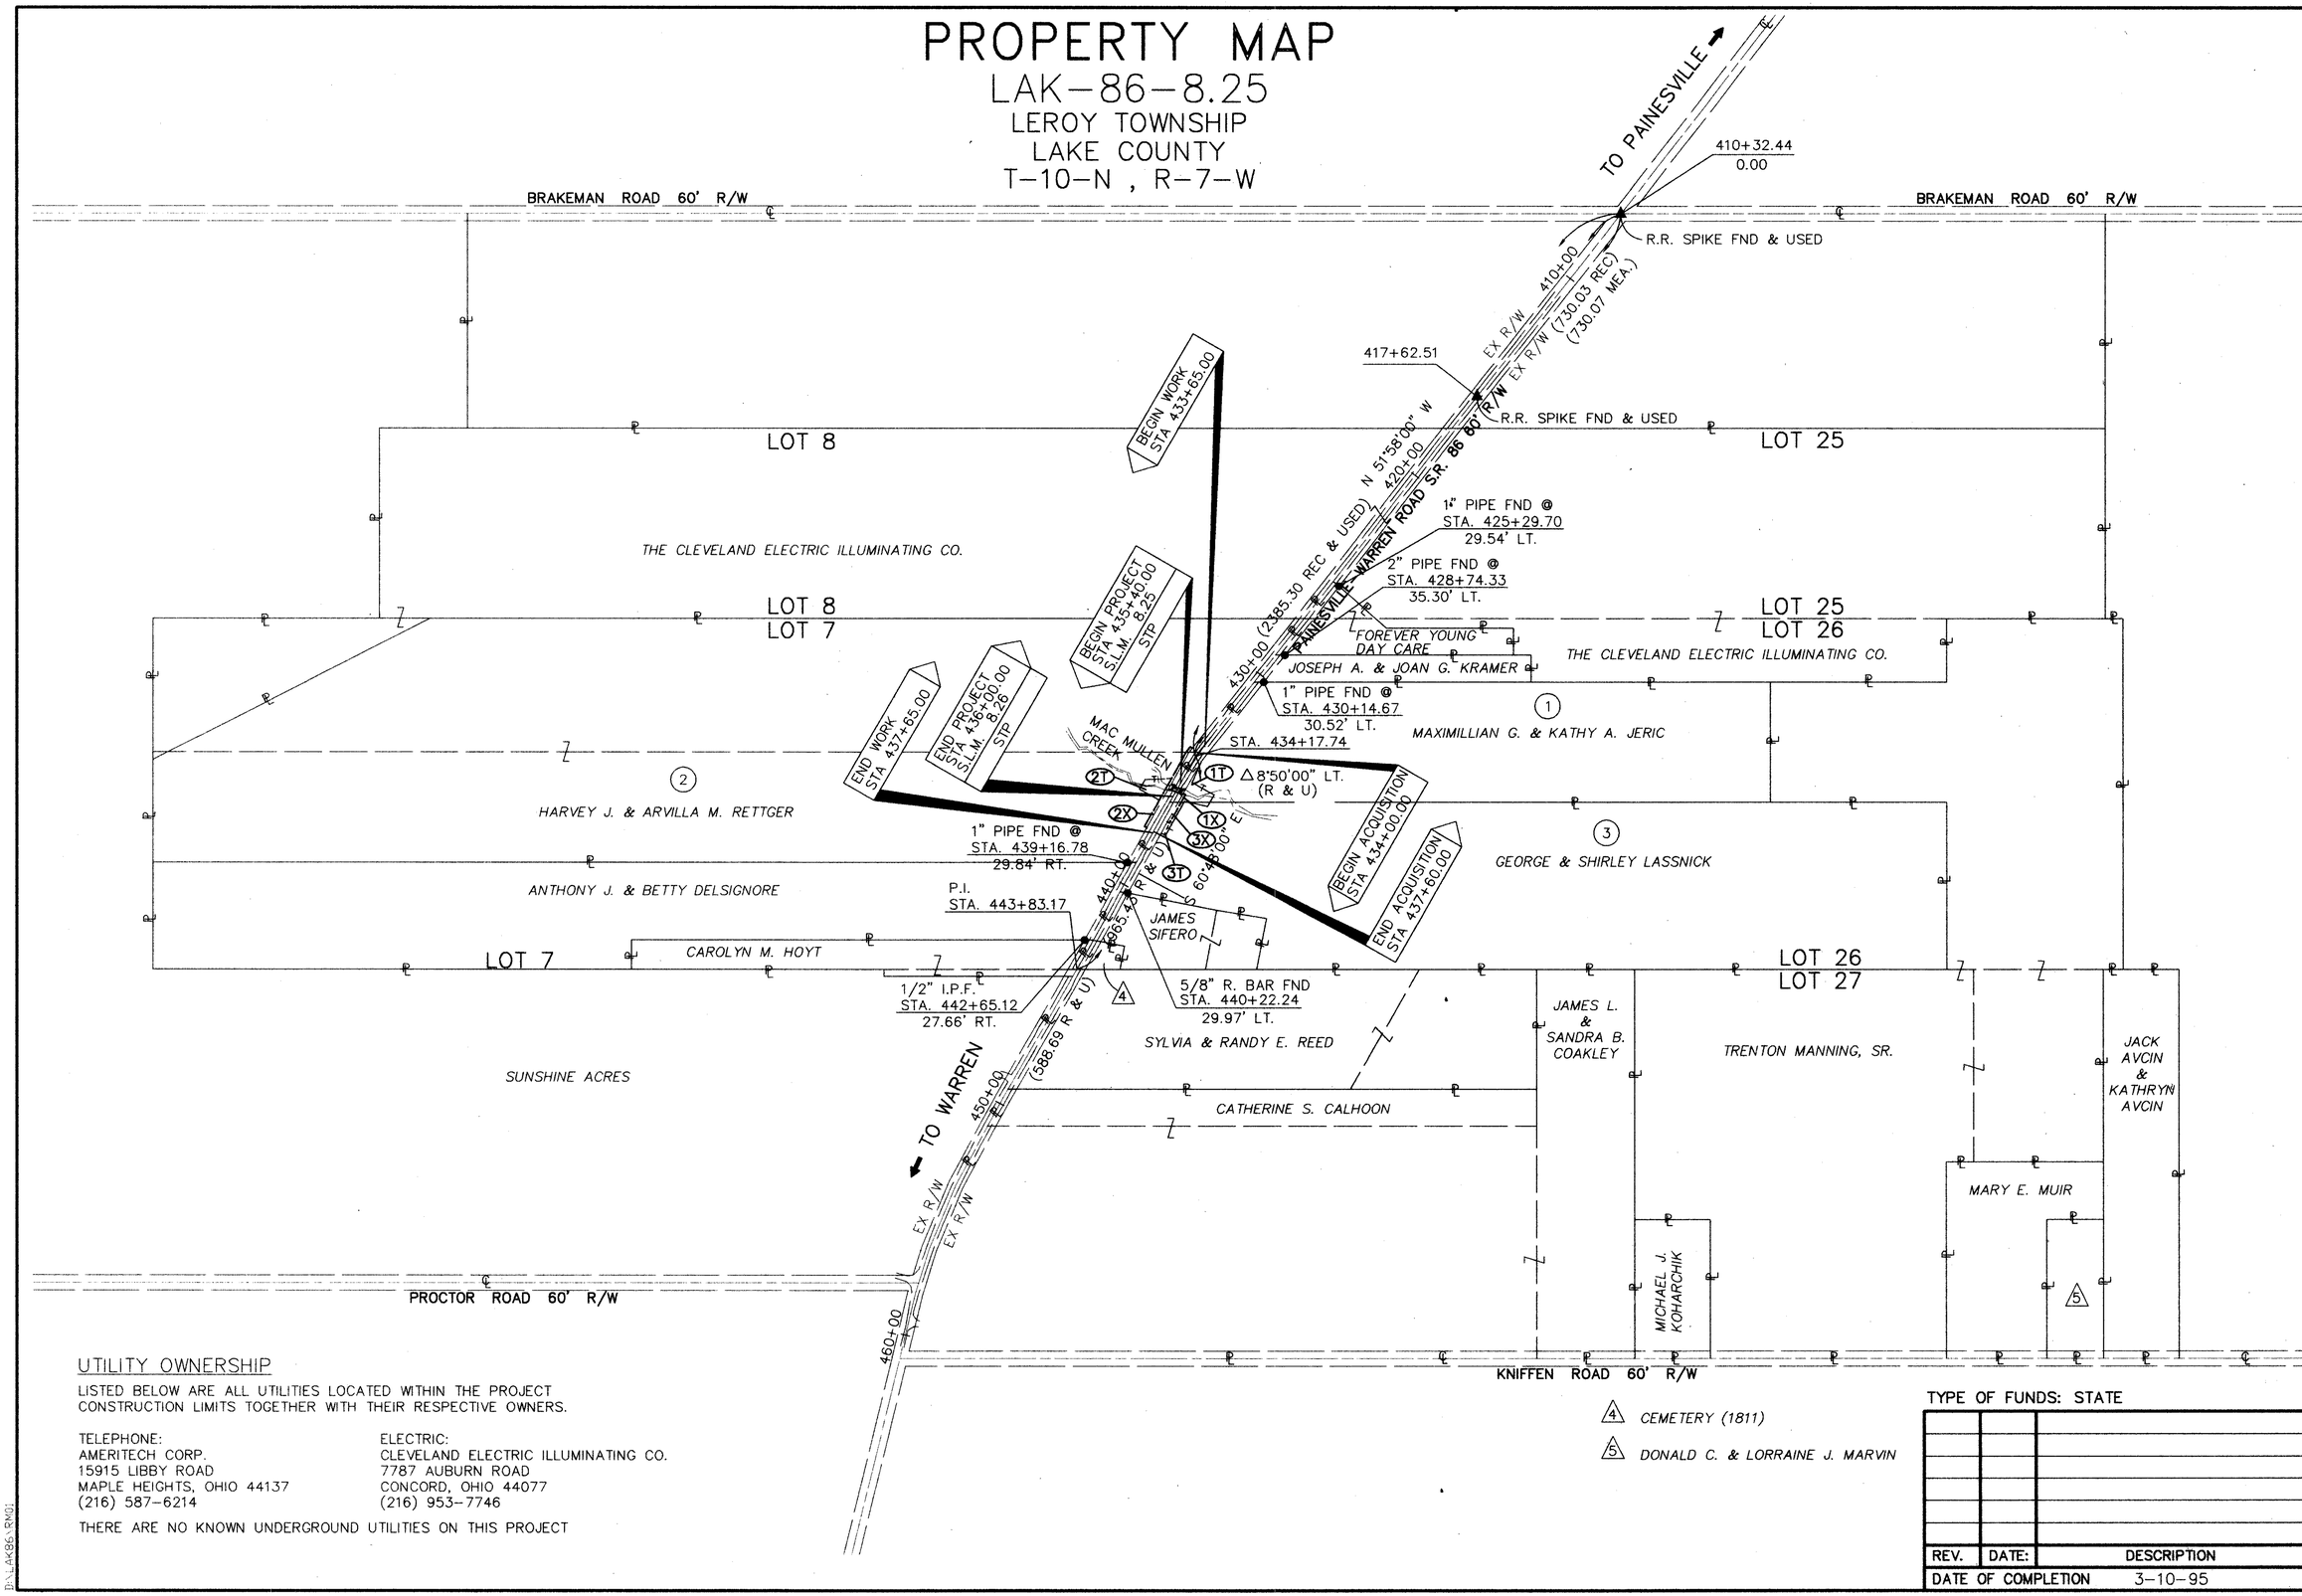

UTILITY OWNERSHIP

LISTED BELOW ARE ALL UTILITIES LOCATED WITHIN THE PROJECT CONSTRUCTION LIMITS TOGETHER WITH THEIR RESPECTIVE OWNERS.

TELEPHONE:
AMERITECH CORP.
15915 LIBBY ROAD
MAPLE HEIGHTS, OHIO 44137
(216) 587–6214

ELECTRIC:
CLEVELAND ELECTRIC ILLUMINATING CO.
7787 AUBURN ROAD
CONCORD, OHIO 44077
(216) 953–7746

THERE ARE NO KNOWN UNDERGROUND UTILITIES ON THIS PROJECT

TYPE OF FUNDS: STATE

REV.	DATE:	DESCRIPTION
DATE OF COMPLETION		3–10–95

HORIZONTAL SCALE IN FEET 0 150' 300' 600

FEDERAL PROJECT NO. STP

STATE JOB NO.

PROPERTY MAP

LAK–86–8.25

1/3

30/32

D:\LAK86.RWG