PLAN SHEET

LAKE COUNTY	OHIO
LAK-90/271-1.88/0.00	FHWA REGION 5
	FEDERAL PROJECT

28
49

0 50 100
SCALE IN FEET

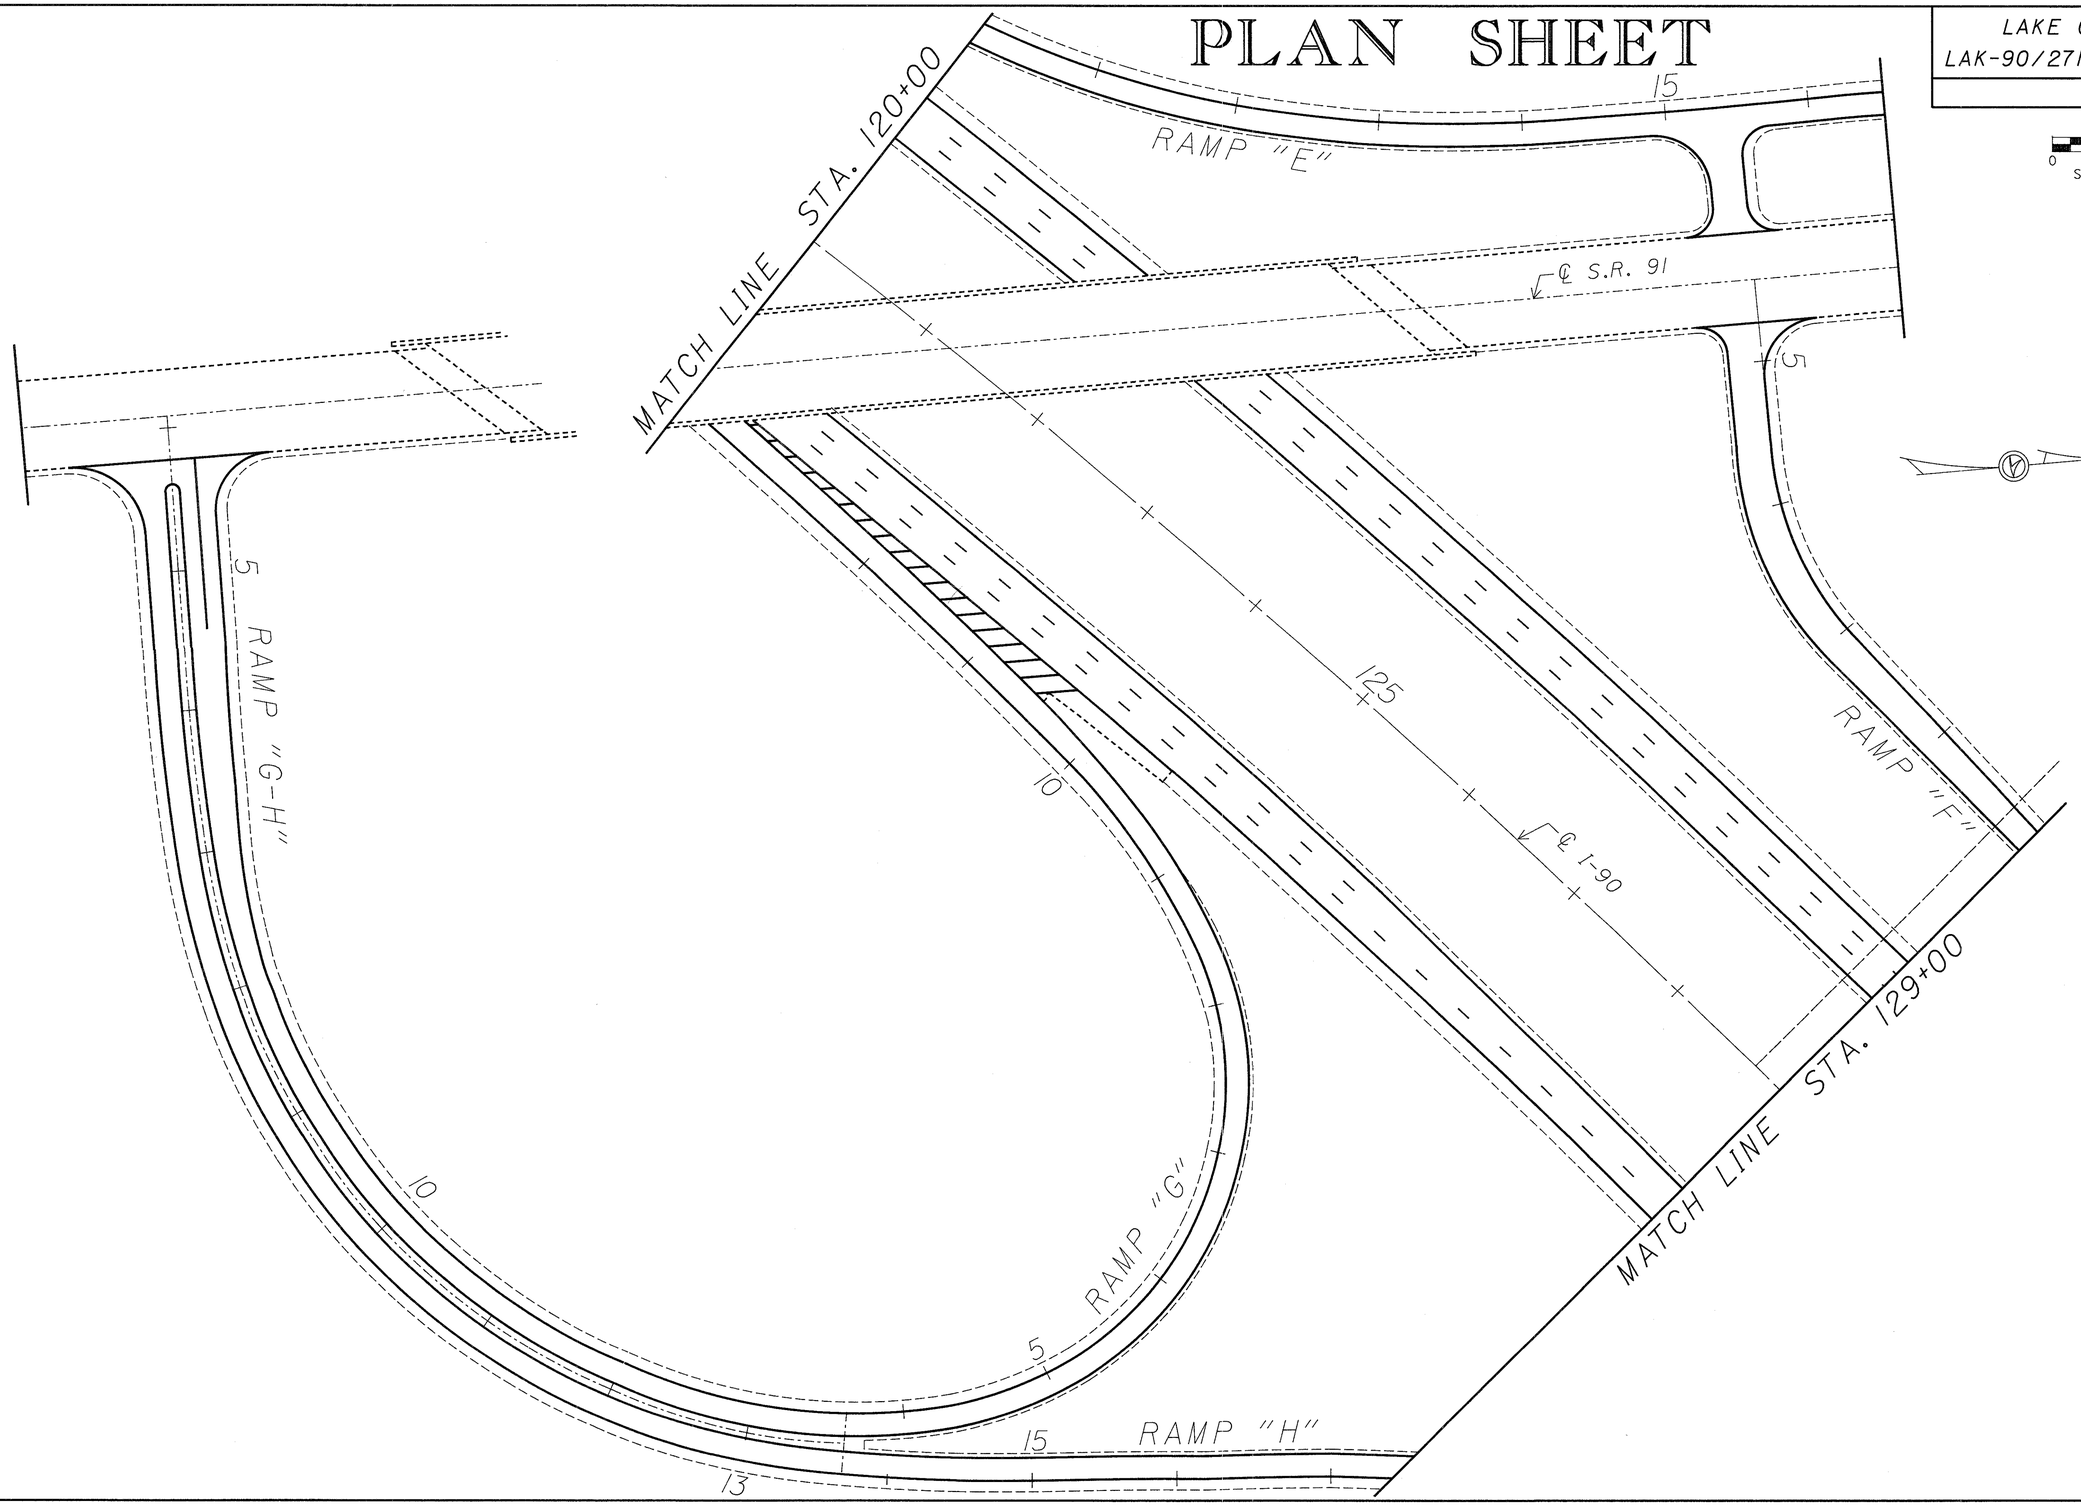

I-90 PLAN VIEW STA. 1206+00 TO STA. 16+00

PLOT SUBMITTED: 4-MAY-1990 10:40

PLOT SUBMITTED BY: GRMOVSEK

ZFI:[100,350]OLK90GPJ.DGN