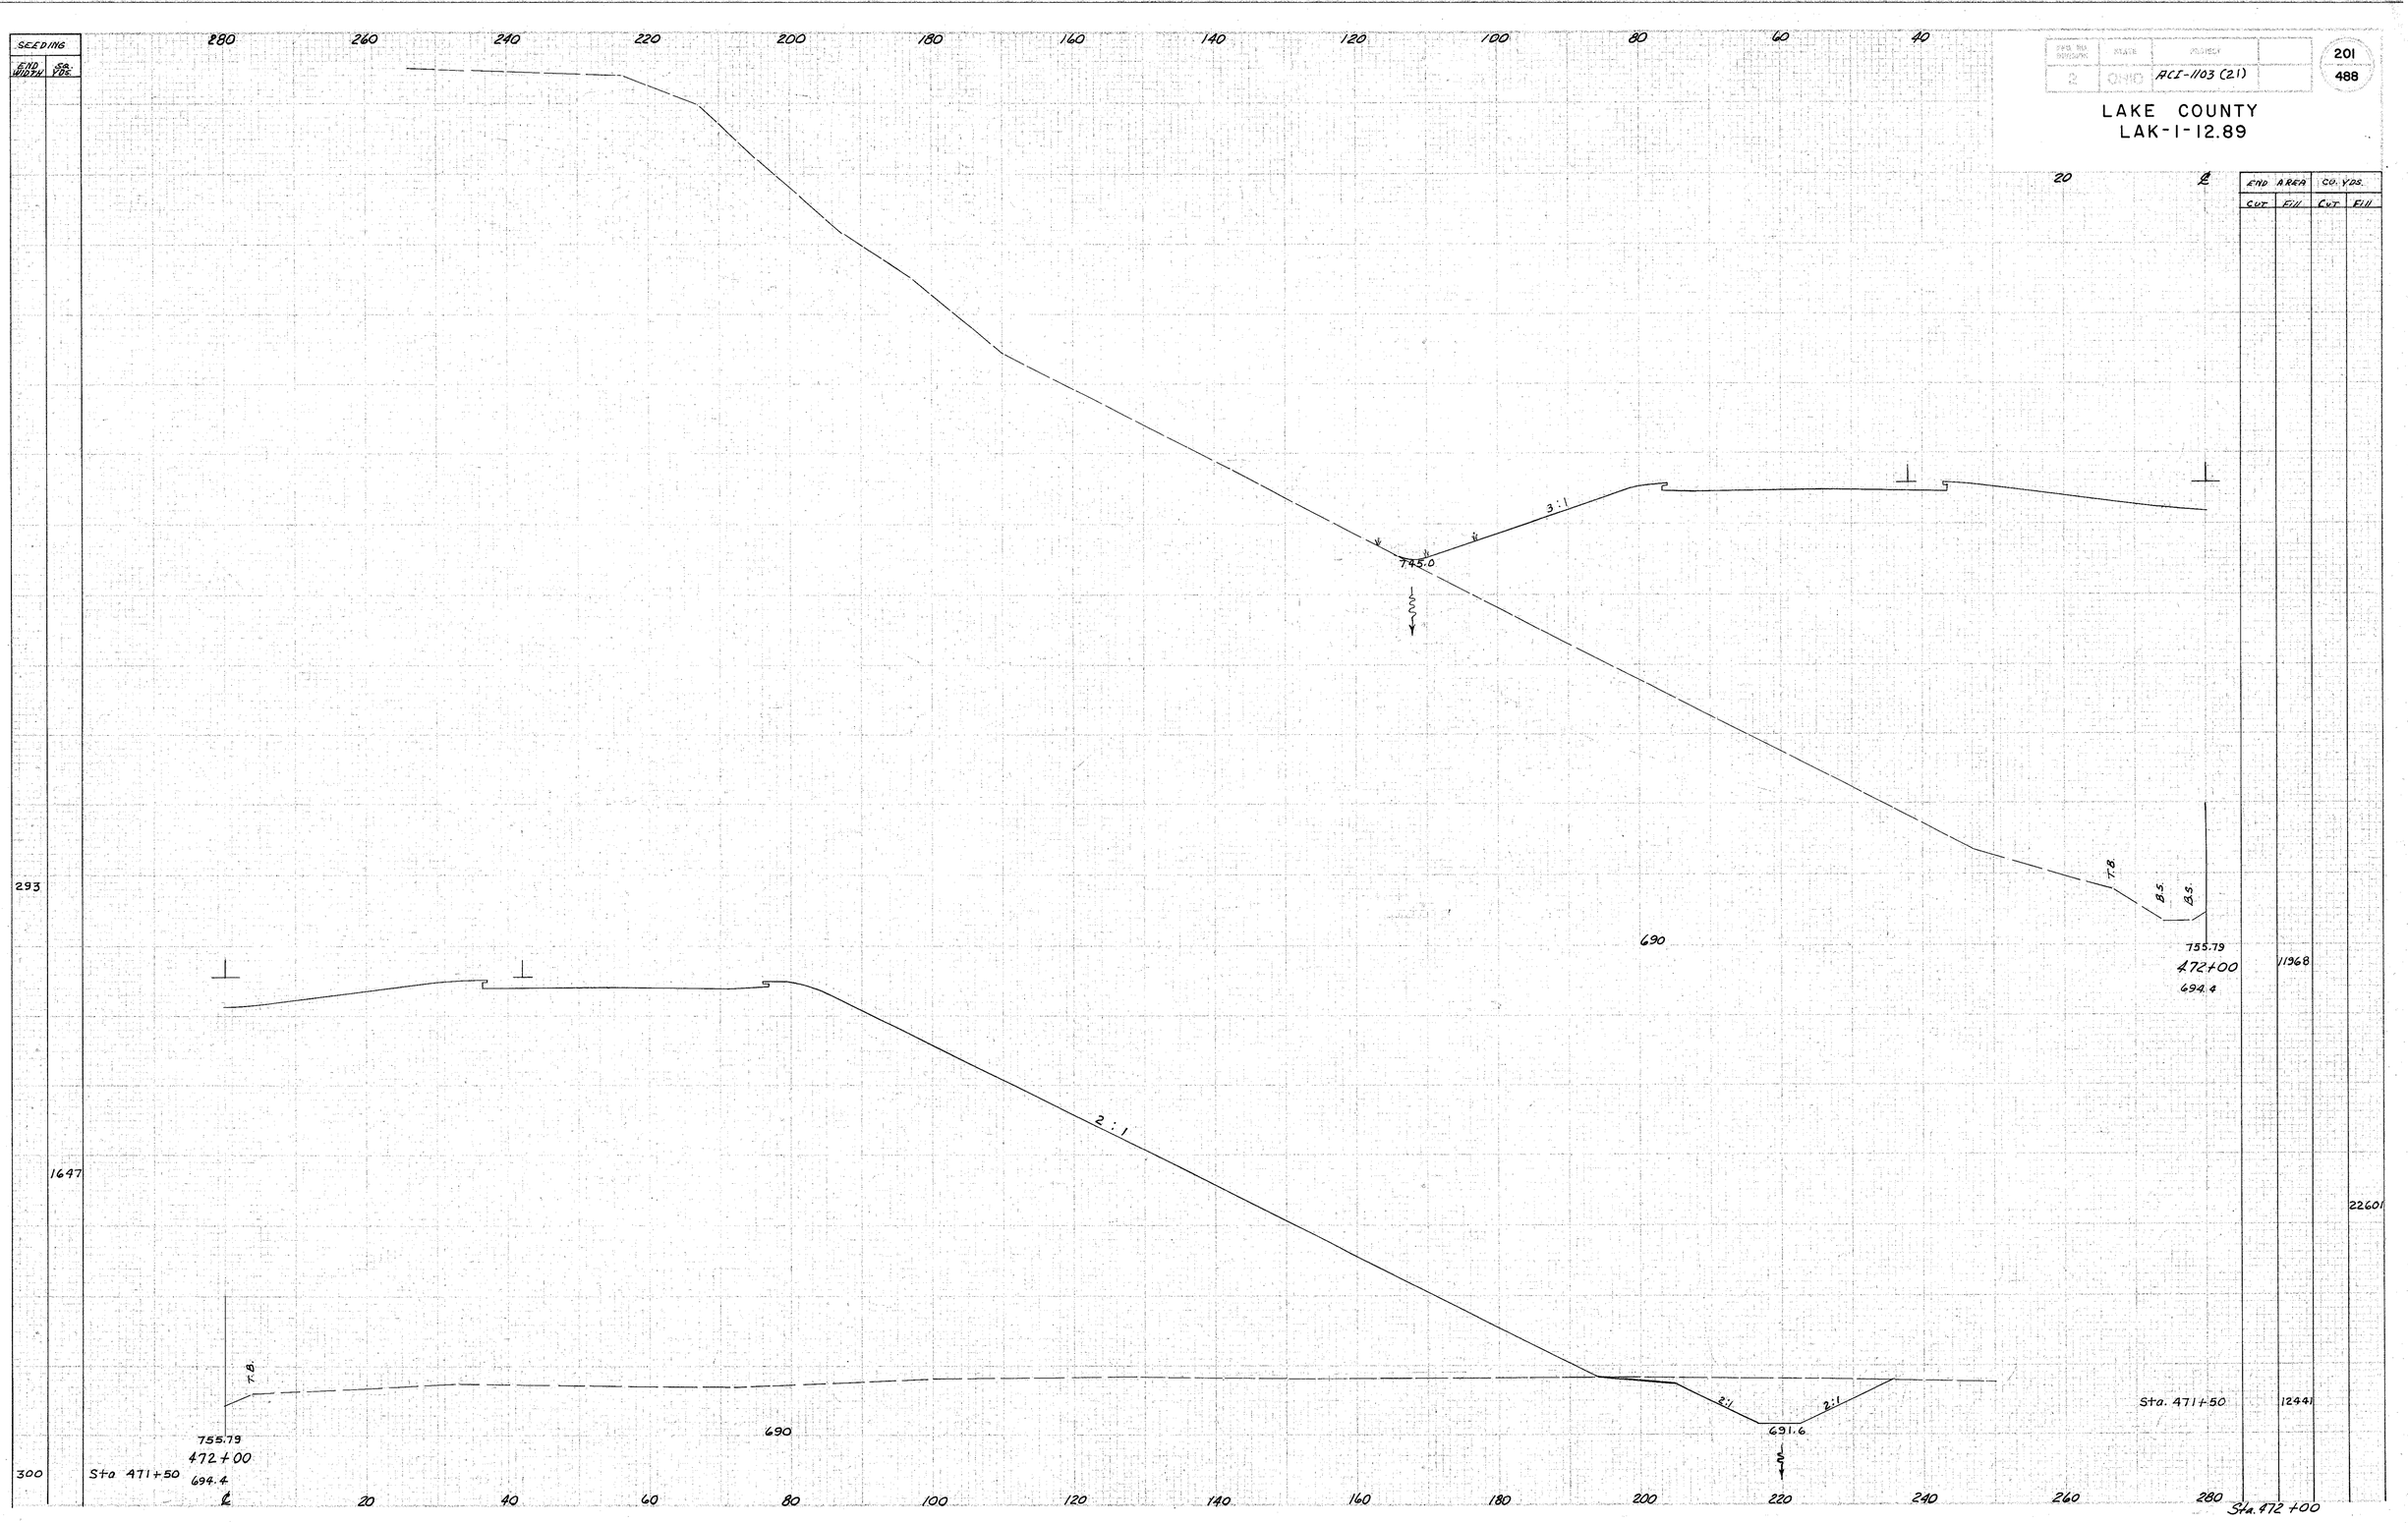

FED. RD. DIVISION	STATE	PROJECT	
2	OHIO	ACI-1103 (21)	

201
488

LAKE COUNTY
LAK-1-12.89