FED. RD. DIVISION	STATE	PROJECT
2	OHIO	ACI-1103 (21)

LAKE COUNTY
LAK-1-12.89

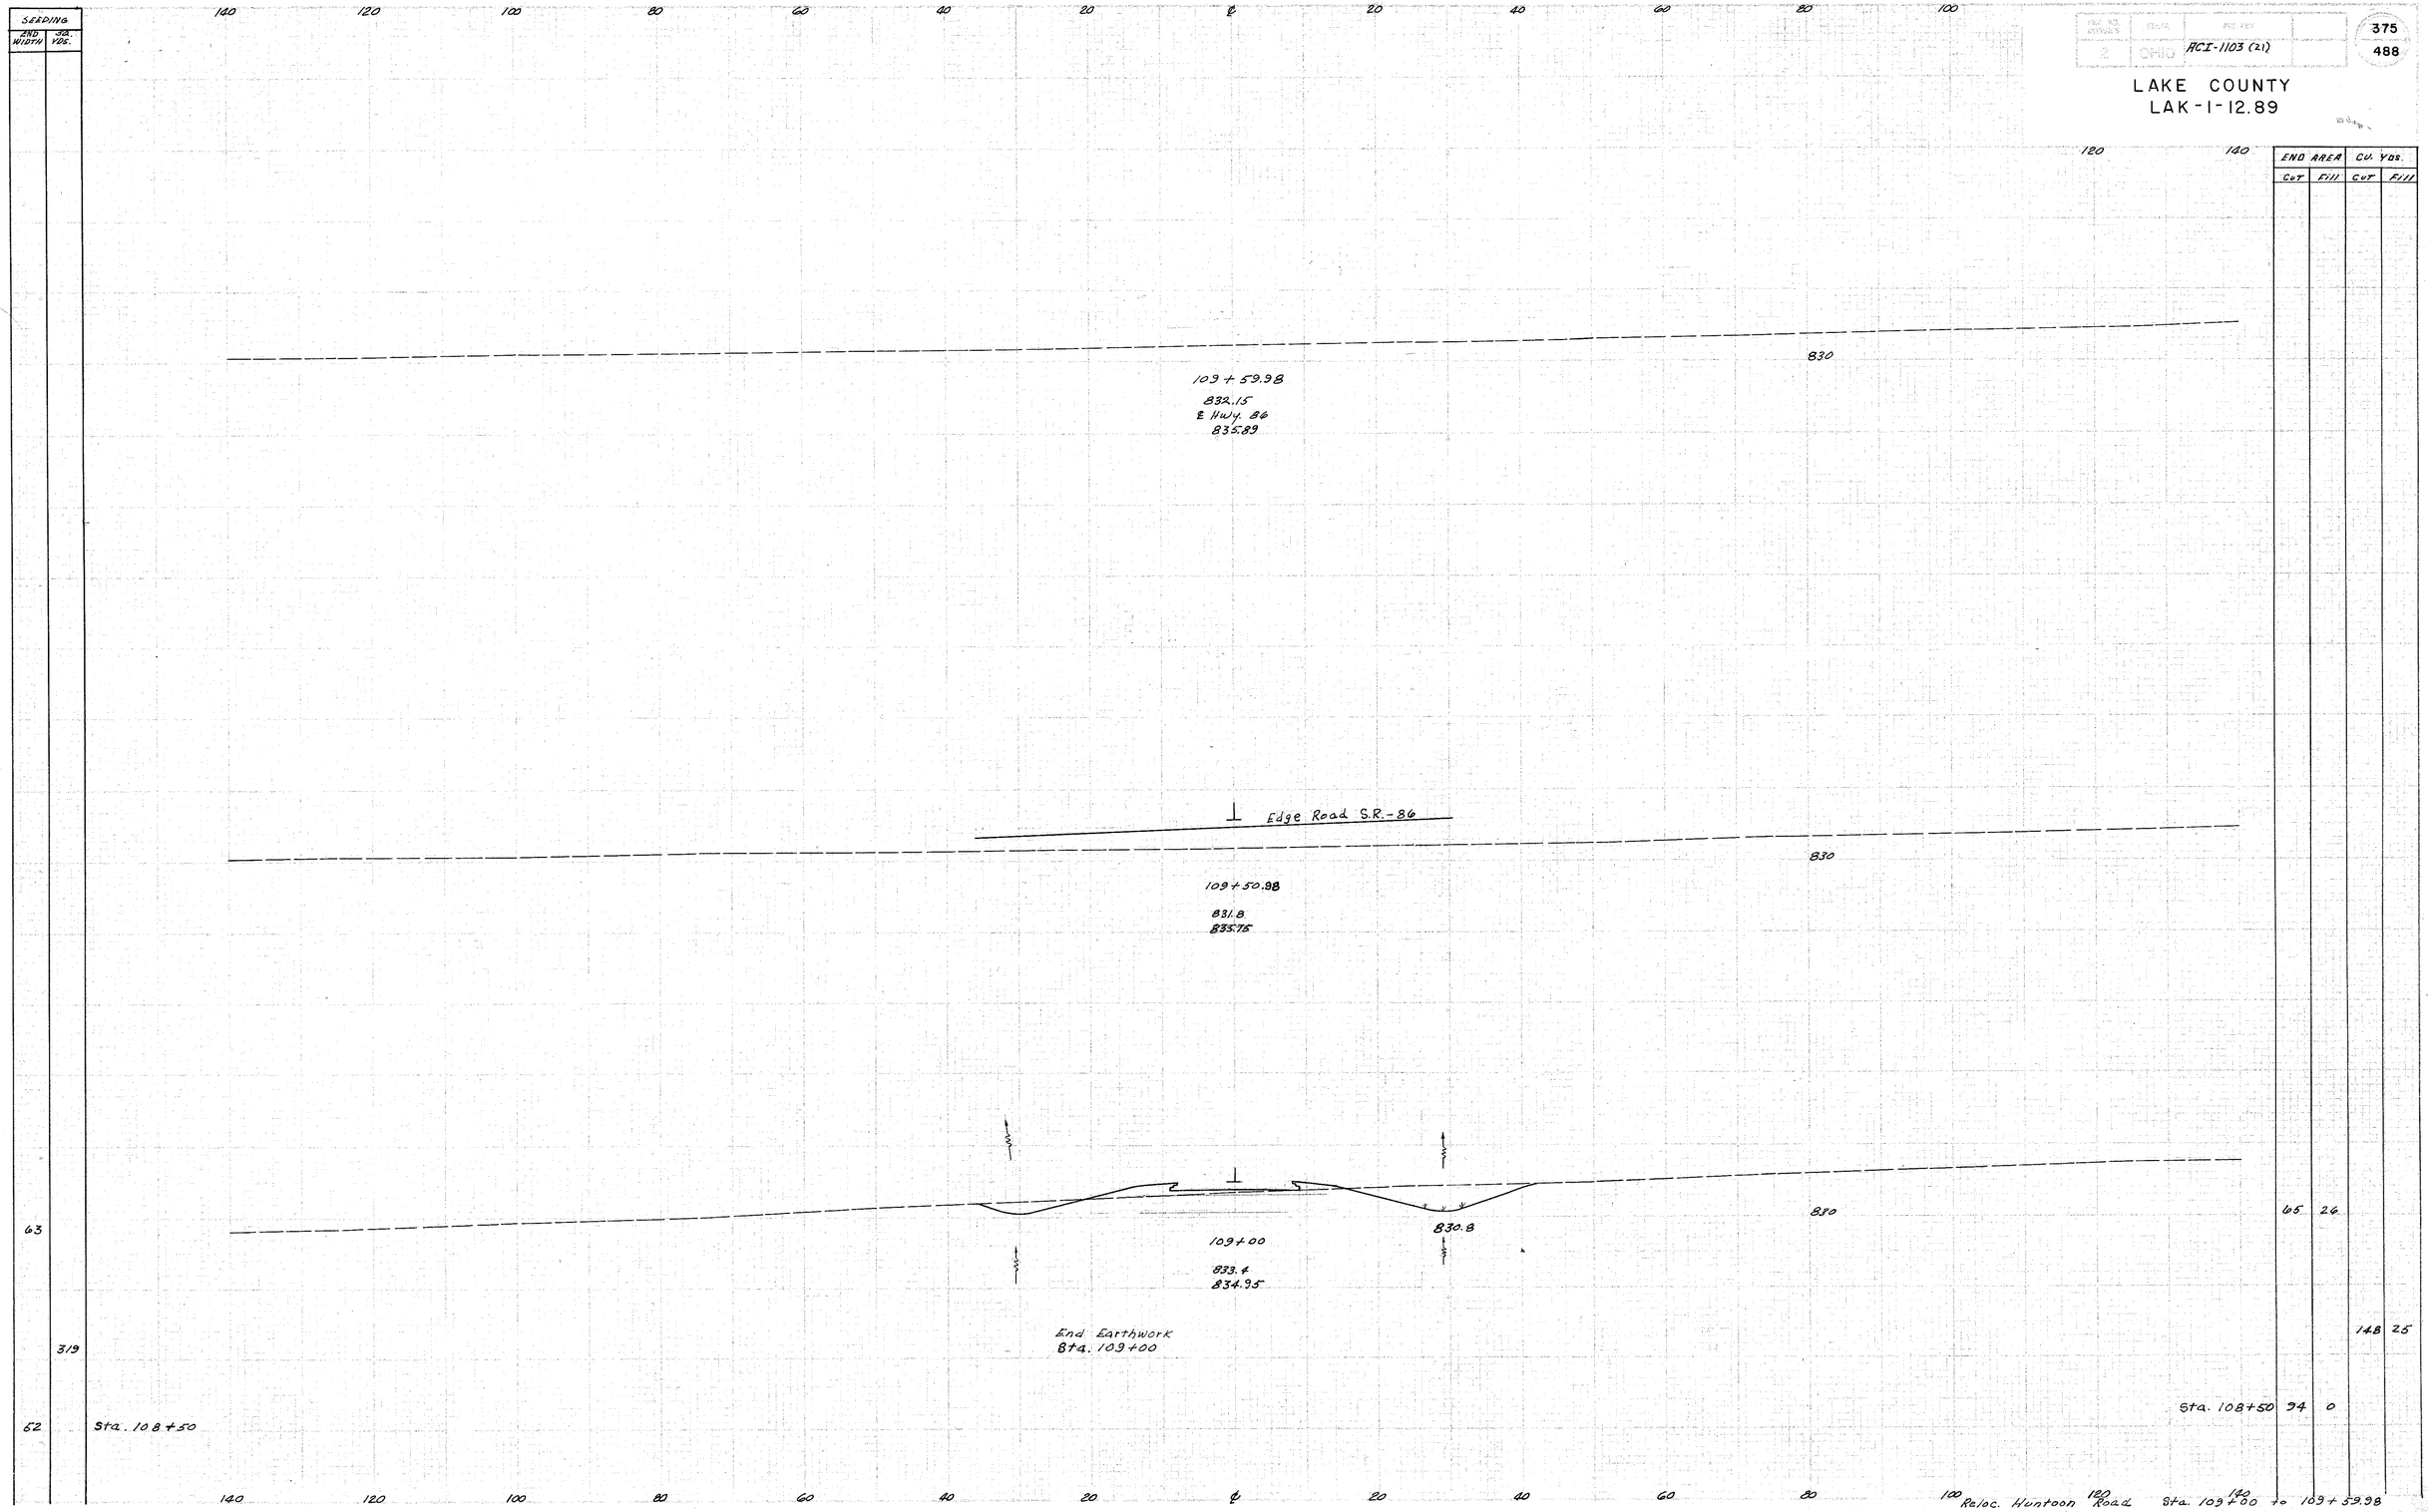

END AREA		CU. YDS.	
CUT	FILL	CUT	FILL
65	26		
		148	25
94	0		